HUTTON ST

LIGON ST

LIGON ST

5.5'

UR

157.0'

UR

37.5'

5.5'

MATCH SHEET Ligon-2

09/15/2014

NORTH CAROLINA PROFESSIONAL SEAL 027696 ENGINEER JOSEPH L. LEWIS

VHB

Engineering NC, P.C.

Transportation
Land Development
Environmental Services
4000 WestChase Blvd, Suite 530
Raleigh, North Carolina 27607
919.829.0328 • FAX 919.829.0329
NC License No.: C-3705

CITY OF RALEIGH
PUBLIC WORKS DEPARTMENT

LIGON STREET
Hutton St. to Gorman St.

Proposed Bicycle Facilities
Pavement Marking Plan

DATE:	SEPTEMBER 2014
CADD TECH:	BRP
CHECKED BY:	JLL

REVISIONS

NO.	DATE

SCALES
HSCALE 1"=50'
VSCALE

PROJECT
VHB 38139.00

SHEET NO.
Ligon-1

DRAWING NO.
-

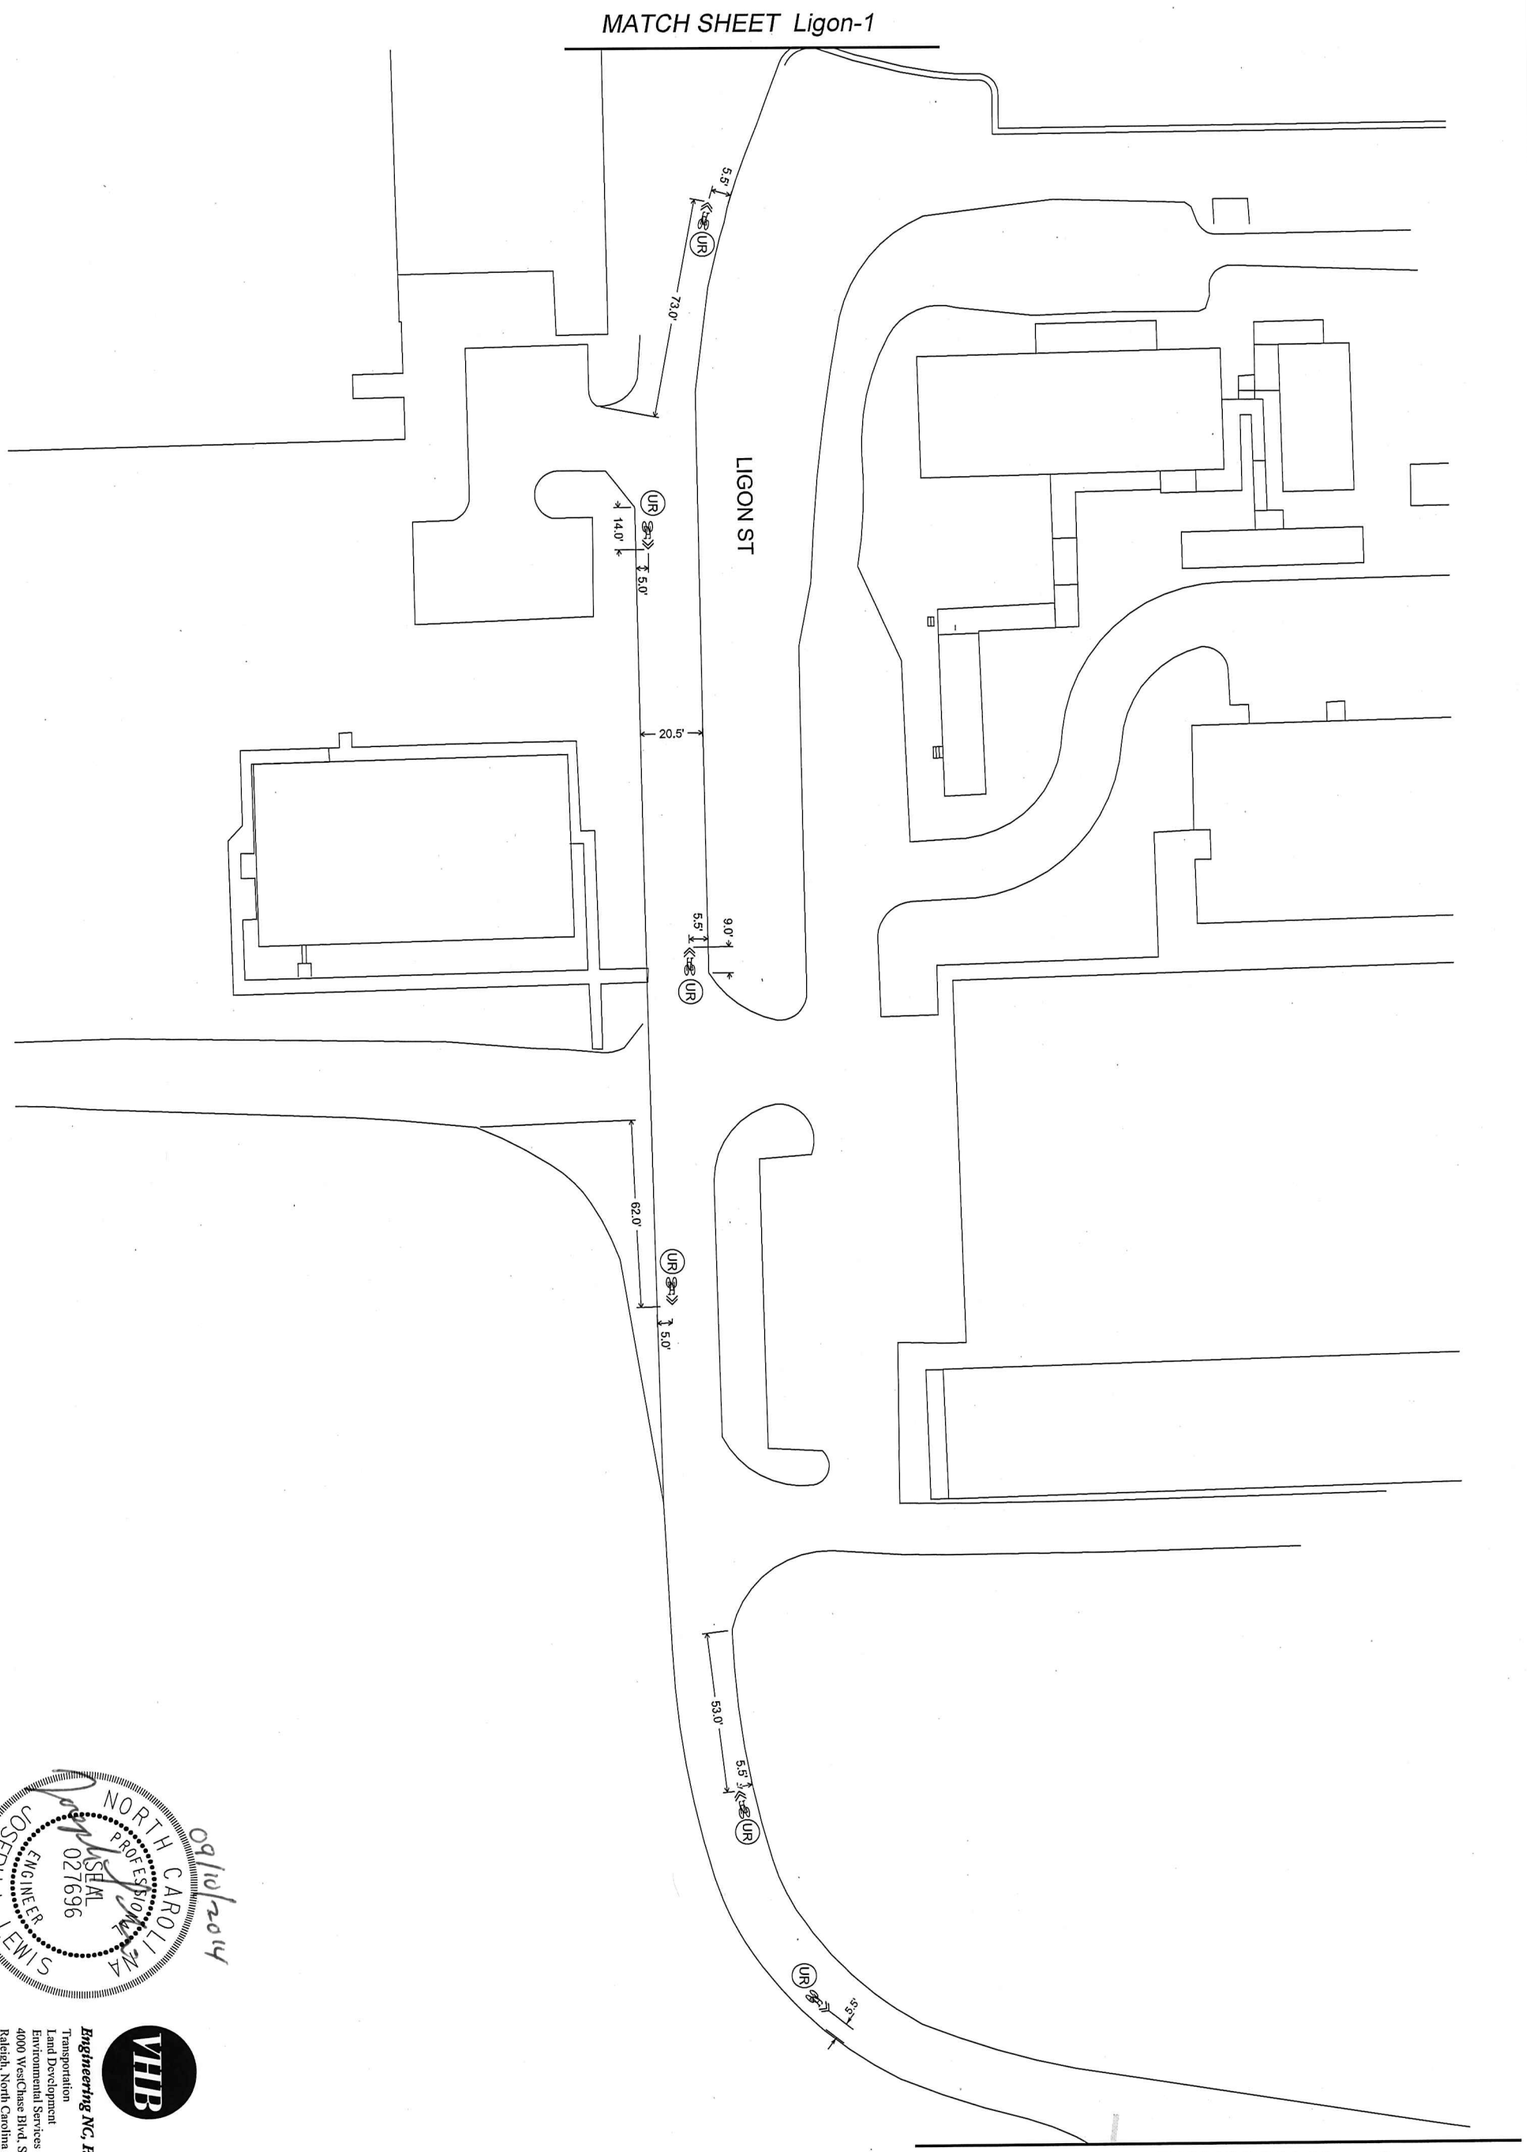

08/10/2014

NORTH CAROLINA PROFESSIONAL SEAL 027696 ENGINEER JOSEPH L. LEWIS

Engineering NC, P.C.

Transportation
Land Development
Environmental Services
4000 WestChase Blvd, Suite 530
Raleigh, North Carolina 27607
919.829.0328 • FAX 919.829.0339
NC License No.: C-3703

DATE:	SEPTEMBER 2014
CAD TECH:	BRP
CHECKED BY:	
	AL

REVISIONS

NO.	DATE

SCALES
HSCALE 1"=50'
VSCALE
PROJECT
VHB 28139.00
SHEET NO.
Ligon-2
DRAWING NO.

Proposed Bicycle Facilities
Pavement Marking Plan

LIGON STREET
Hutton St. to Gorman St.

CITY OF RALEIGH
PUBLIC WORKS DEPARTMENT

MATCH SHEET Ligon-2

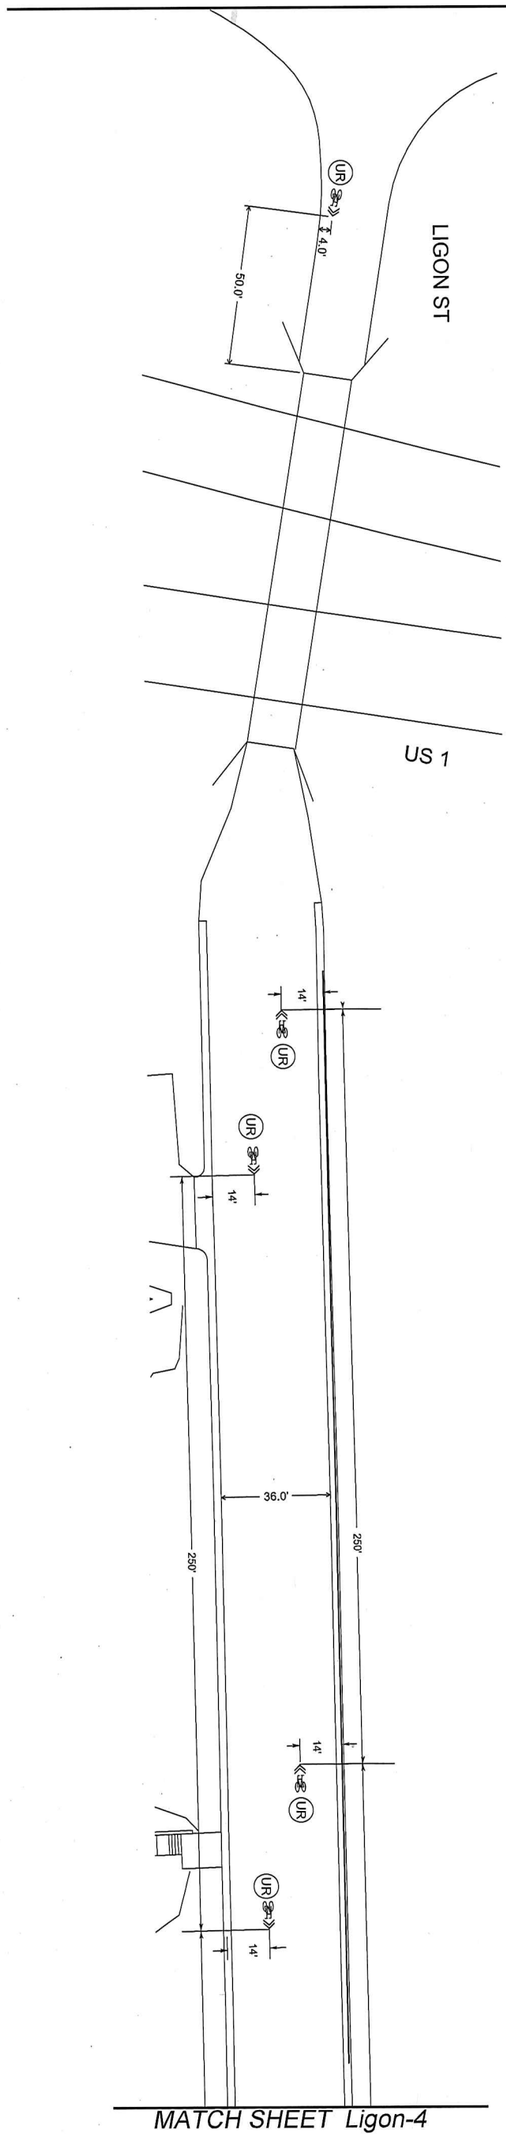

MATCH SHEET Ligon-4

09/10/2014

NORTH CAROLINA
PROFESSIONAL
SEAL
027696
ENGINEER
JOSEPH L. LEWIS

Engineering NC, PC.
Transportation
Land Development
Environmental Services
4000 WestChase Blvd. Suite 530
Raleigh, North Carolina 27607
919.829.0328 • FAX 919.829.0329
NC License No.: C-3705

DATE:	SEPTEMBER 2014
CADD TECH:	BRP
CHECKED BY:	JL

REVISIONS	
NO.	DATE

SCALES
H/SCALE 1"=50'
V/SCALE

PROJECT
VHB 38139.00

SHEET NO.
Ligon-3

DRAWING NO.

Proposed Bicycle Facilities
Pavement Marking Plan

LIGON STREET
Hutton St. to Gorman St.

CITY OF RALEIGH
PUBLIC WORKS DEPARTMENT

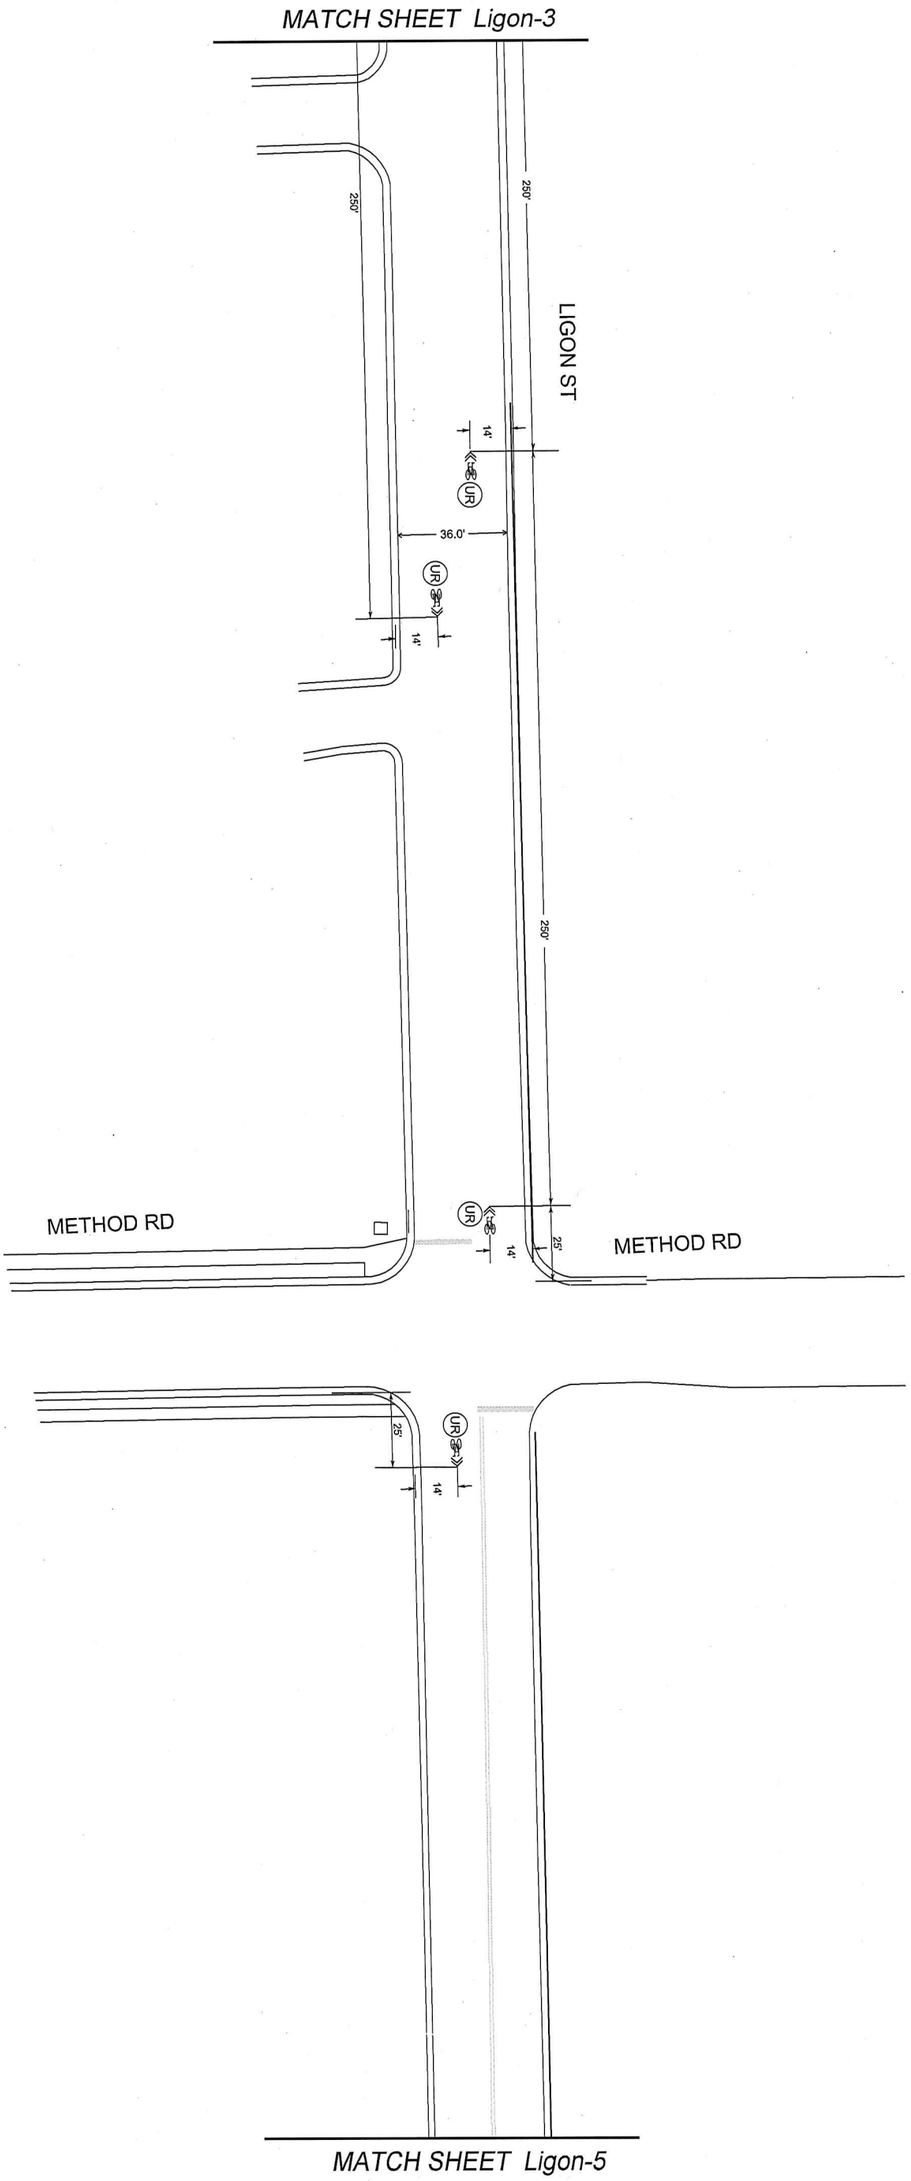

NORTH CAROLINA PROFESSIONAL SEAL 027696 ENGINEER JOSEPH L. LEWIS

09/16/2014

VHB

Engineering NC, PC.
Transportation
Land Development
Environmental Services
4000 WestChase Blvd, Suite 530
Raleigh, North Carolina 27607
919.829.0328 • FAX 919.829.0329
NC License No.: C-3705

DATE	SEPTEMBER 2014
CADD TECH	BBP
CHECKED BY	ALL

REVISIONS	
NO.	DATE

SCALES
HSCALE 1"=50'
VSCALE
PROJECT
VHB 38139.00
SHEET NO
Ligon-4
DRAWING NO

Proposed Bicycle Facilities
Pavement Marking Plan

LIGON STREET
Hutton St. to Gorman St.

CITY OF RALEIGH
PUBLIC WORKS DEPARTMENT

CITY OF RALEIGH
PUBLIC WORKS DEPARTMENT

LIGON STREET
Hutton St. to Gorman St.

Proposed Bicycle Facilities
Pavement Marking Plan

09/00/2014

NORTH CAROLINA PROFESSIONAL SEAL 027696 ENGINEER JOSEPH L. LEWIS

VHB
Engineering NC, P.C.
Transportation
Land Development
Environmental Services
4000 WestChase Blvd, Suite 530
Raleigh, North Carolina 27607
919.829.0328 • FAX 919.829.0329
NC License No.: C-3705

DATE:	SEPTEMBER 2014
CADD TECH:	BRP
CHECKED BY:	JLL

REVISIONS

NO.	DATE

SCALES
HSCALE 1"=50'
VSCALE

PROJECT
VHB 38139.00

SHEET NO.
Ligon-5

DRAWING NO.

09/10/2014

NORTH CAROLINA PROFESSIONAL SEAL 027696 ENGINEER JOSEPH L. LEWIS

VHB

Engineering NC, P.C.
Transportation
Land Development
Environmental Services
4000 WestChase Blvd, Suite 530
Raleigh, North Carolina 27607
919.829.0328 • FAX 919.829.0329
NC License No.: C-3705

CITY OF RALEIGH
PUBLIC WORKS DEPARTMENT

LIGON STREET
Hutton St. to Gorman St.

Proposed Bicycle Facilities
Pavement Marking Plan

DATE:	SEPTEMBER 2014
CADD TECH:	BRP
CHECKED BY:	JLL

REVISIONS

NO.	DATE

SCALES
HSCALE 1"=50'
VSCALE

PROJECT
VHB 38139.00

SHEET NO.
Ligon-6

DRAWING NO.

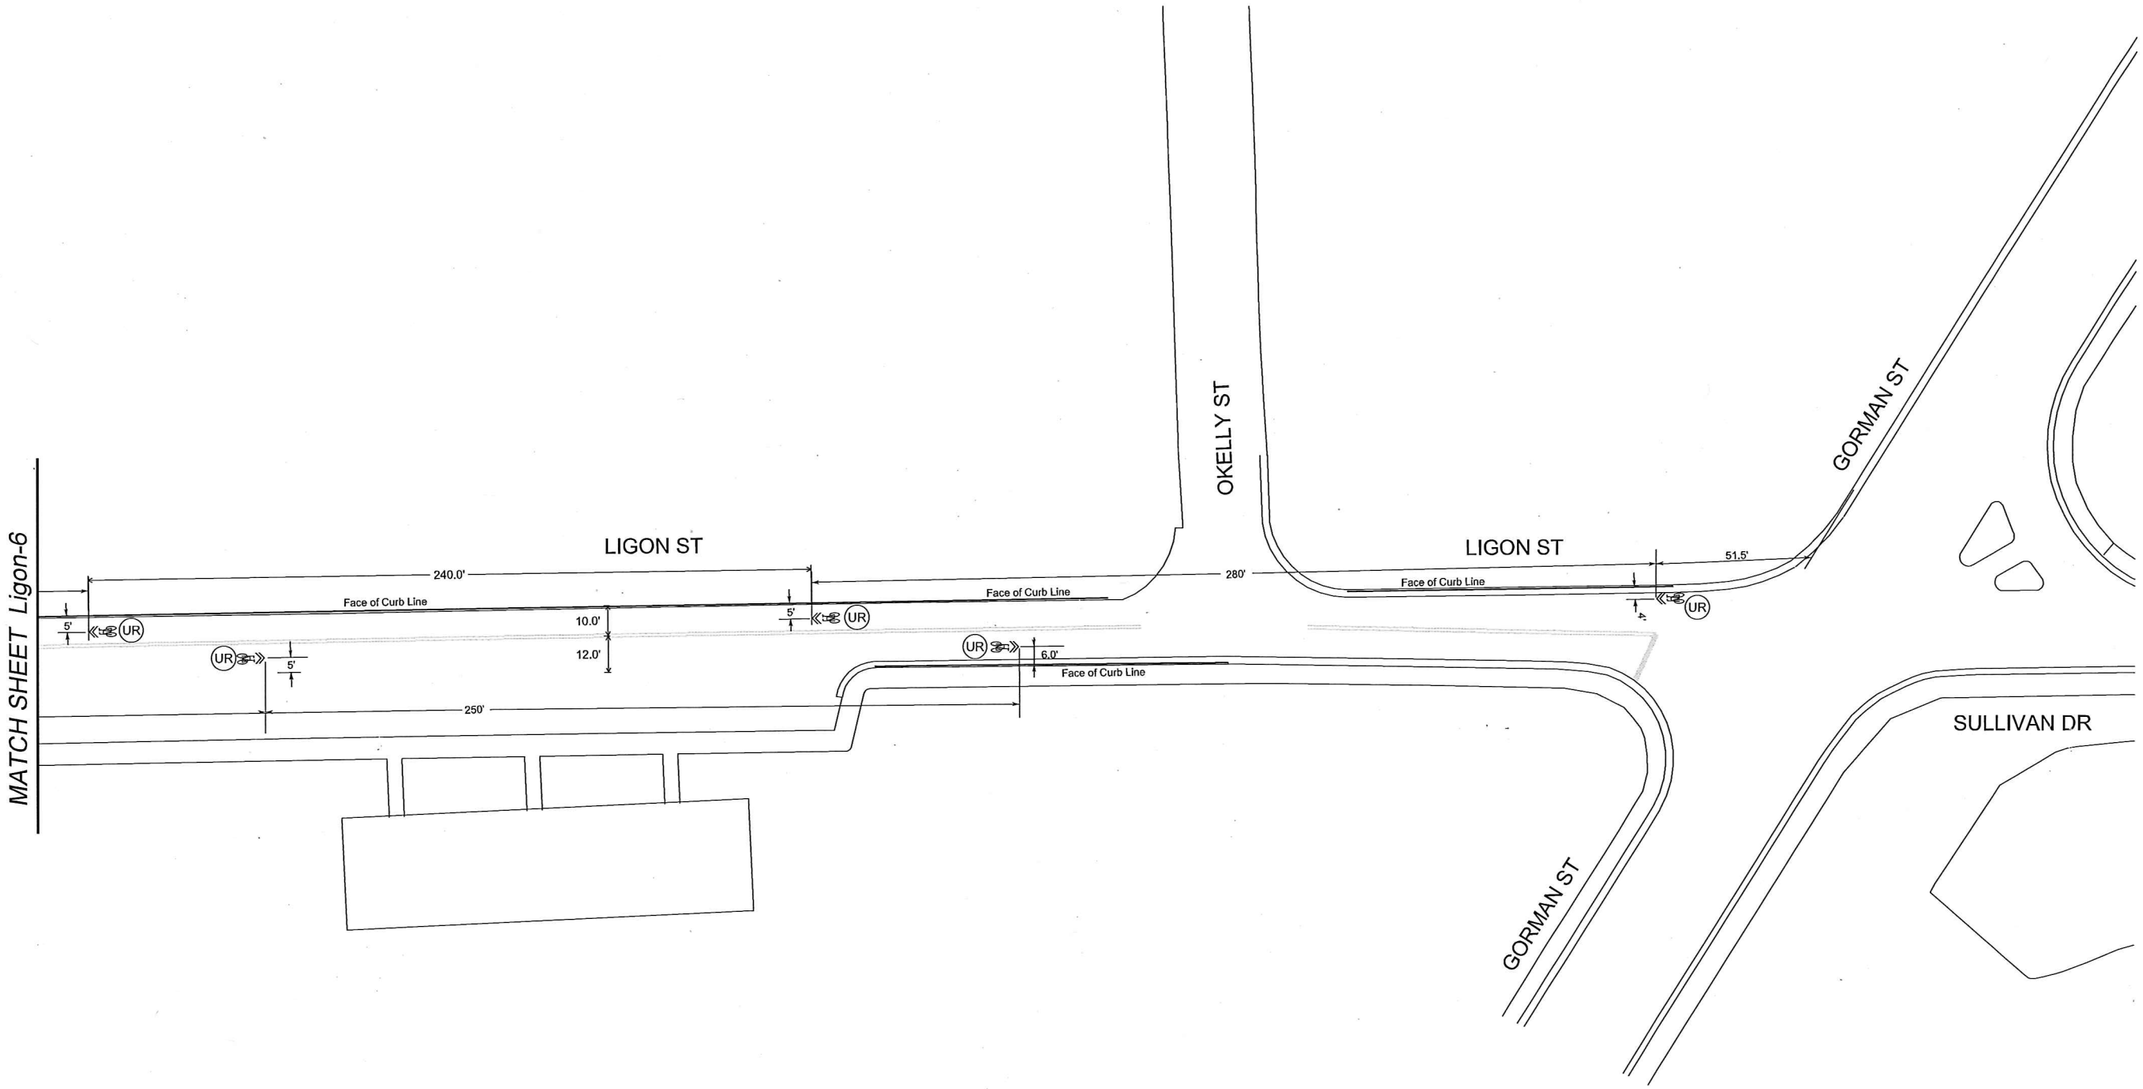

CITY OF RALEIGH
PUBLIC WORKS DEPARTMENT

LIGON STREET
Hutton St. to Gorman St.

Proposed Bicycle Facilities
Pavement Marking Plan

09/17/2014

NORTH CAROLINA PROFESSIONAL SEAL 027696 ENGINEER JOSEPH L. LEWIS

VHB
Engineering NC, P.C.
Transportation
Land Development
Environmental Services
4000 WestChase Blvd, Suite 530
Raleigh, North Carolina 27607
919.829.0328 • FAX 919.829.0329
NC License No.: C-3705

DATE:	SEPTEMBER 2014
CADD TECH:	BRP
CHECKED BY:	JLL

REVISIONS

NO.	DATE

SCALES
HSCALE 1"=50'
VSCALE

PROJECT
VHB 38139.00

SHEET NO.
Ligon-7

DRAWING NO.