CITY OF RALEIGH
PUBLIC WORKS DEPARTMENT

OBERLIN ROAD SECTION A
Clark Ave. to Groveland Ave.

Proposed Bicycle Facilities
Pavement Marking Plan

09/10/2014
NORTH CAROLINA PROFESSIONAL SEAL 027696 ENGINEER JOSEPH L. LEWIS

VHB
Engineering NC, P.C.
Transportation
Land Development
Environmental Services
4000 WestChase Blvd, Suite 530
Raleigh, North Carolina 27607
919.829.0328 • FAX 919.829.0329
NC License No.: C-3705

DATE:	SEPTEMBER 2014
CADD TECH:	BRP
CHECKED BY:	JLL

REVISIONS

NO.	DATE

SCALES	
HSCALE	1"=50'
VSCALE	
PROJECT	VHB 38139.00
SHEET NO.	OberlinA-1
DRAWING NO.	

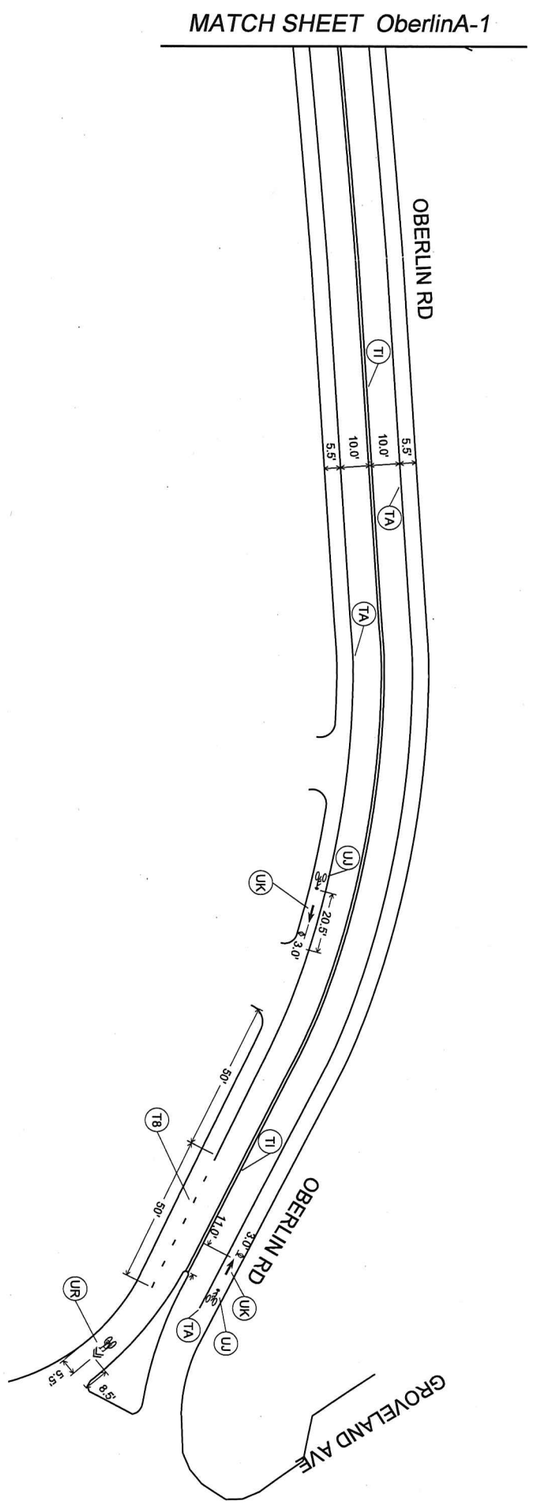

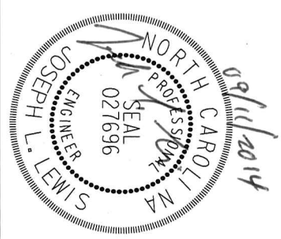

Engineering NC, P.C.
Transportation
Land Development
Environmental Services
4000 WestChase Blvd, Suite 530
Raleigh, North Carolina 27607
919.829.0328 • FAX 919.829.0329
NC License No.: C-3705

DATE	SEPTEMBER 2014
CADD TECH	BRP
CHECKED BY:	
	JJL

REVISIONS	
NO.	DATE

SCALES	
HSCALE 1"=50'	
VSCALE	
PROJECT	
VHB 38139.00	
SHEET NO.	
OberlinA-2	
DRAWING NO.	

Proposed Bicycle Facilities

Pavement Marking Plan

OBERLIN ROAD SECTION A

Clark Ave. to Groveland Ave.

CITY OF RALEIGH
PUBLIC WORKS DEPARTMENT

09/10/2014

NORTH CAROLINA PROFESSIONAL SEAL 027696 ENGINEER JOSEPH L. LEWIS

Engineering NC, P.C.
Transportation
Land Development
Environmental Services
4000 WestChase Blvd, Suite 530
Raleigh, North Carolina 27607
919.829.0328 • FAX 919.829.0329
NC License No.: C-3705

CITY OF RALEIGH
PUBLIC WORKS DEPARTMENT

OBERLIN ROAD SECTION B
Bedford Ave to Mayview Rd

Proposed Bicycle Facilities
Pavement Marking Plan

DATE:	SEPTEMBER 2014
CADD TECH:	BRP
CHECKED BY:	JLL

REVISIONS

NO.	DATE

SCALES
HSCALE 1"=50'
VSCALE

PROJECT
VHB 38139.00

SHEET NO.
OberlinB-1

DRAWING NO.

CITY OF RALEIGH
PUBLIC WORKS DEPARTMENT

OBERLIN ROAD SECTION B
Wilshire Ave. to Colonial Rd.

Proposed Bicycle Facilities
Pavement Marking Plan

09/10/2014
NORTH CAROLINA PROFESSIONAL SEAL 027696 ENGINEER JOSEPH L. LEWIS

VHB
Engineering NC, P.C.
Transportation
Land Development
Environmental Services
4000 WestChase Blvd, Suite 530
Raleigh, North Carolina 27607
919.829.0328 • FAX 919.829.0329
NC License No.: C-3705

DATE:	SEPTEMBER 2014
CADD TECH:	BRP
CHECKED BY:	JLL

REVISIONS

NO.	DATE

SCALES
HSCALE 1"=50'
VSCALE

PROJECT
VHB 38139.00

SHEET NO.
OberlinB-2

DRAWING NO.

MATCH SHEET OberlinC-2

CITY OF RALEIGH
PUBLIC WORKS DEPARTMENT

OBERLIN ROAD SECTION C
Wilshire Ave. to Colonial Rd.

Proposed Bicycle Facilities
Pavement Marking Plan

09/10/2014
NORTH CAROLINA PROFESSIONAL SEAL 027696 ENGINEER JOSEPH L. LEWIS

VHB
Engineering NC, P.C.
Transportation
Land Development
Environmental Services
4000 WestChase Blvd, Suite 530
Raleigh, North Carolina 27607
919.829.0328 • FAX 919.829.0329
NC License No.: C-3705

DATE:	SEPTEMBER 2014
CADD TECH:	BRP
CHECKED BY:	JLL

REVISIONS

NO.	DATE

SCALES
HSCALE 1"=50'
VSCALE

PROJECT	VHB 38139.00
SHEET NO.	OberlinC-1
DRAWING NO.	

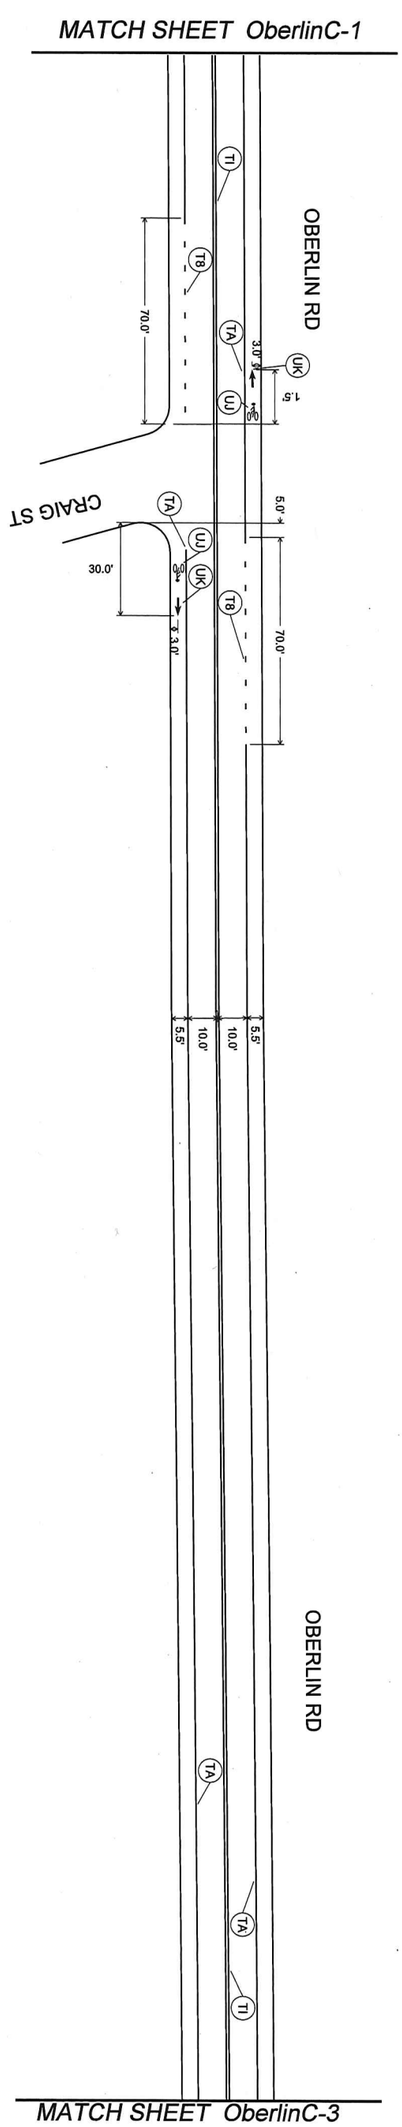

Engineering NC, PC.
Transportation
Land Development
Environmental Services
4000 WestChase Blvd, Suite 530
Raleigh, North Carolina 27607
919.829.0328 • FAX 919.829.0329
NC License No.: C-3705

DATE	SEPTEMBER 2014
CAD/TECH.	BRP
CHECKED BY:	JL

REVISIONS	
NO.	DATE

SCALES
HSCALE 1"=50'
VSCALE
PROJECT
VHB 58139.00
SHEET NO.
OberlinC-2
DRAWING NO.

Proposed Bicycle Facilities
Pavement Marking Plan

OBERLIN ROAD SECTION C
Wilshire Ave. to Colonial Rd.

CITY OF RALEIGH
PUBLIC WORKS DEPARTMENT

CITY OF RALEIGH
PUBLIC WORKS DEPARTMENT

OBERLIN ROAD SECTION C
Wilshire Ave. to Colonial Rd.

Proposed Bicycle Facilities
Pavement Marking Plan

09/10/2014
NORTH CAROLINA PROFESSIONAL SEAL 027696 ENGINEER JOSEPH L. LEWIS

VHB
Engineering NC, P.C.
Transportation
Land Development
Environmental Services
4000 WestChase Blvd, Suite 530
Raleigh, North Carolina 27607
919.829.0328 • FAX 919.829.0329
NC License No.: C-3705

DATE:	SEPTEMBER 2014
CADD TECH:	BRP
CHECKED BY:	JLL

REVISIONS

NO.	DATE

SCALES
HSCALE 1"=50'
VSCALE

PROJECT
VHB 38139.00

SHEET NO.
OberlinC-3

DRAWING NO.