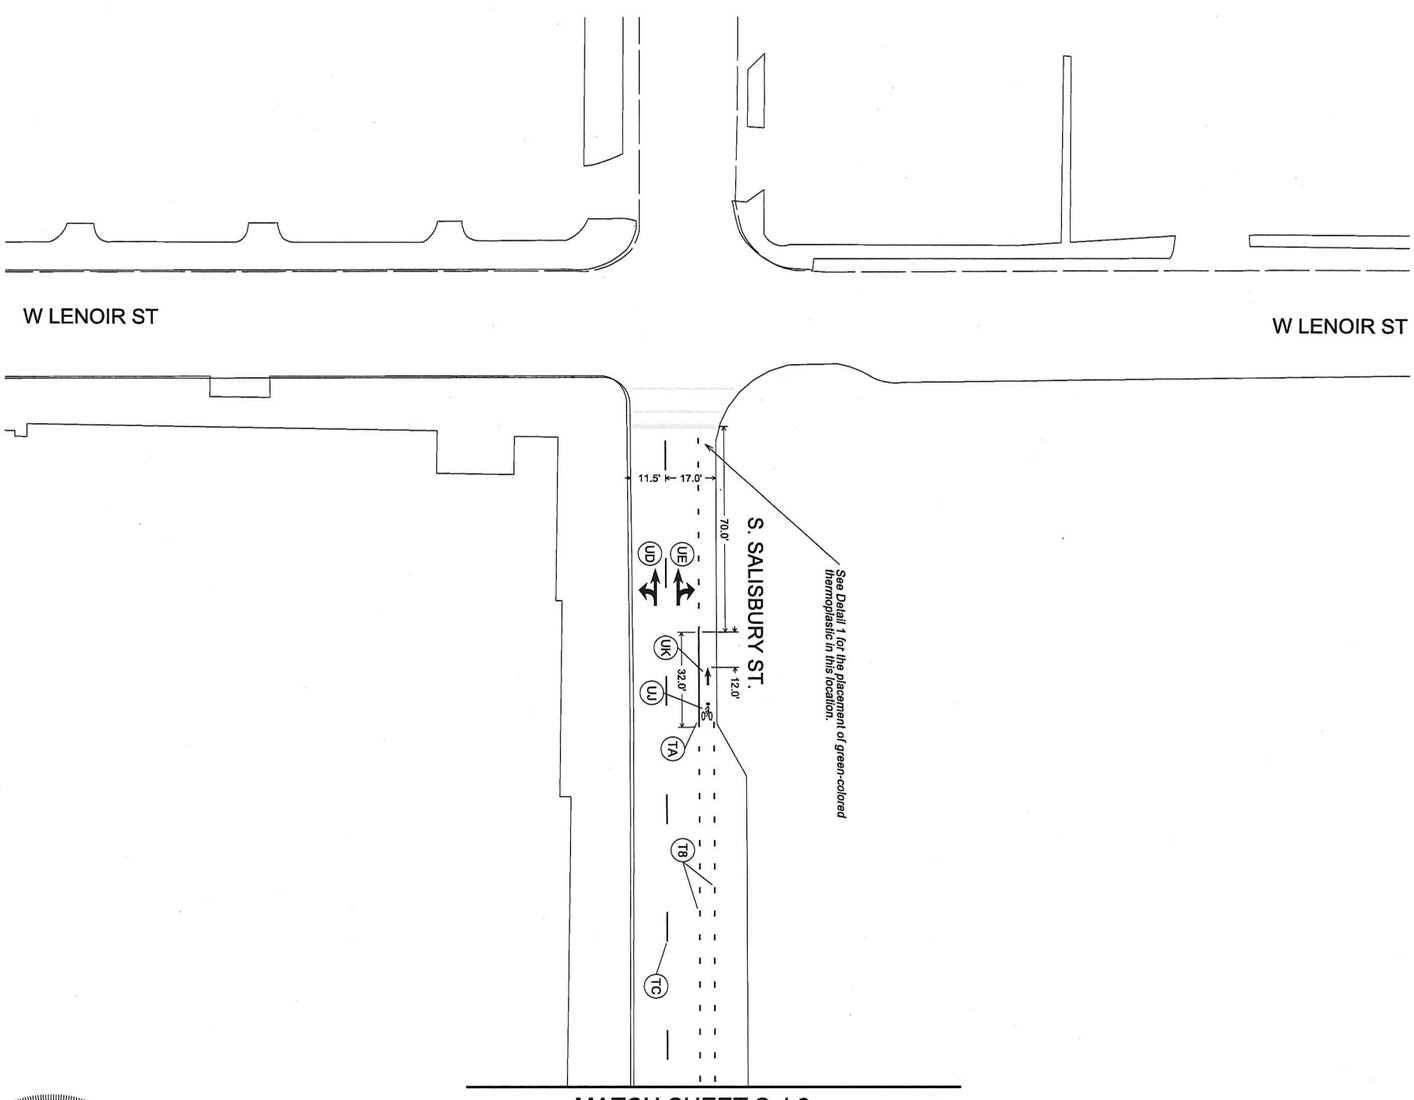

MATCH SHEET Sal-2

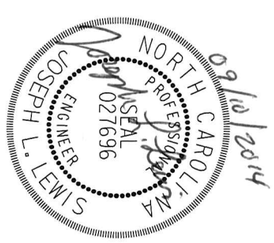

VHB

Engineering NC, P.C.

Transportation
Land Development
Environmental Services

4000 WestChase Blvd, Suite 530
Raleigh, North Carolina 27607
919.829.0328 • FAX 919.829.0329
NC License No.: C-3703

DATE:	SEPTEMBER 2014
CADD TECH:	BBP
CHECKED BY:	JLL

NO.	REVISIONS	DATE

SCALES
H/SCALE 1"=50'
V/SCALE

PROJECT
WAKE 38139.00

SHEET NO.
Sal-1

DRAWING NO.

Proposed Bicycle Facilities

Pavement Marking Plan

SALISBURY ST.

Lenoir St. to Lane St.

CITY OF RALEIGH
PUBLIC WORKS DEPARTMENT

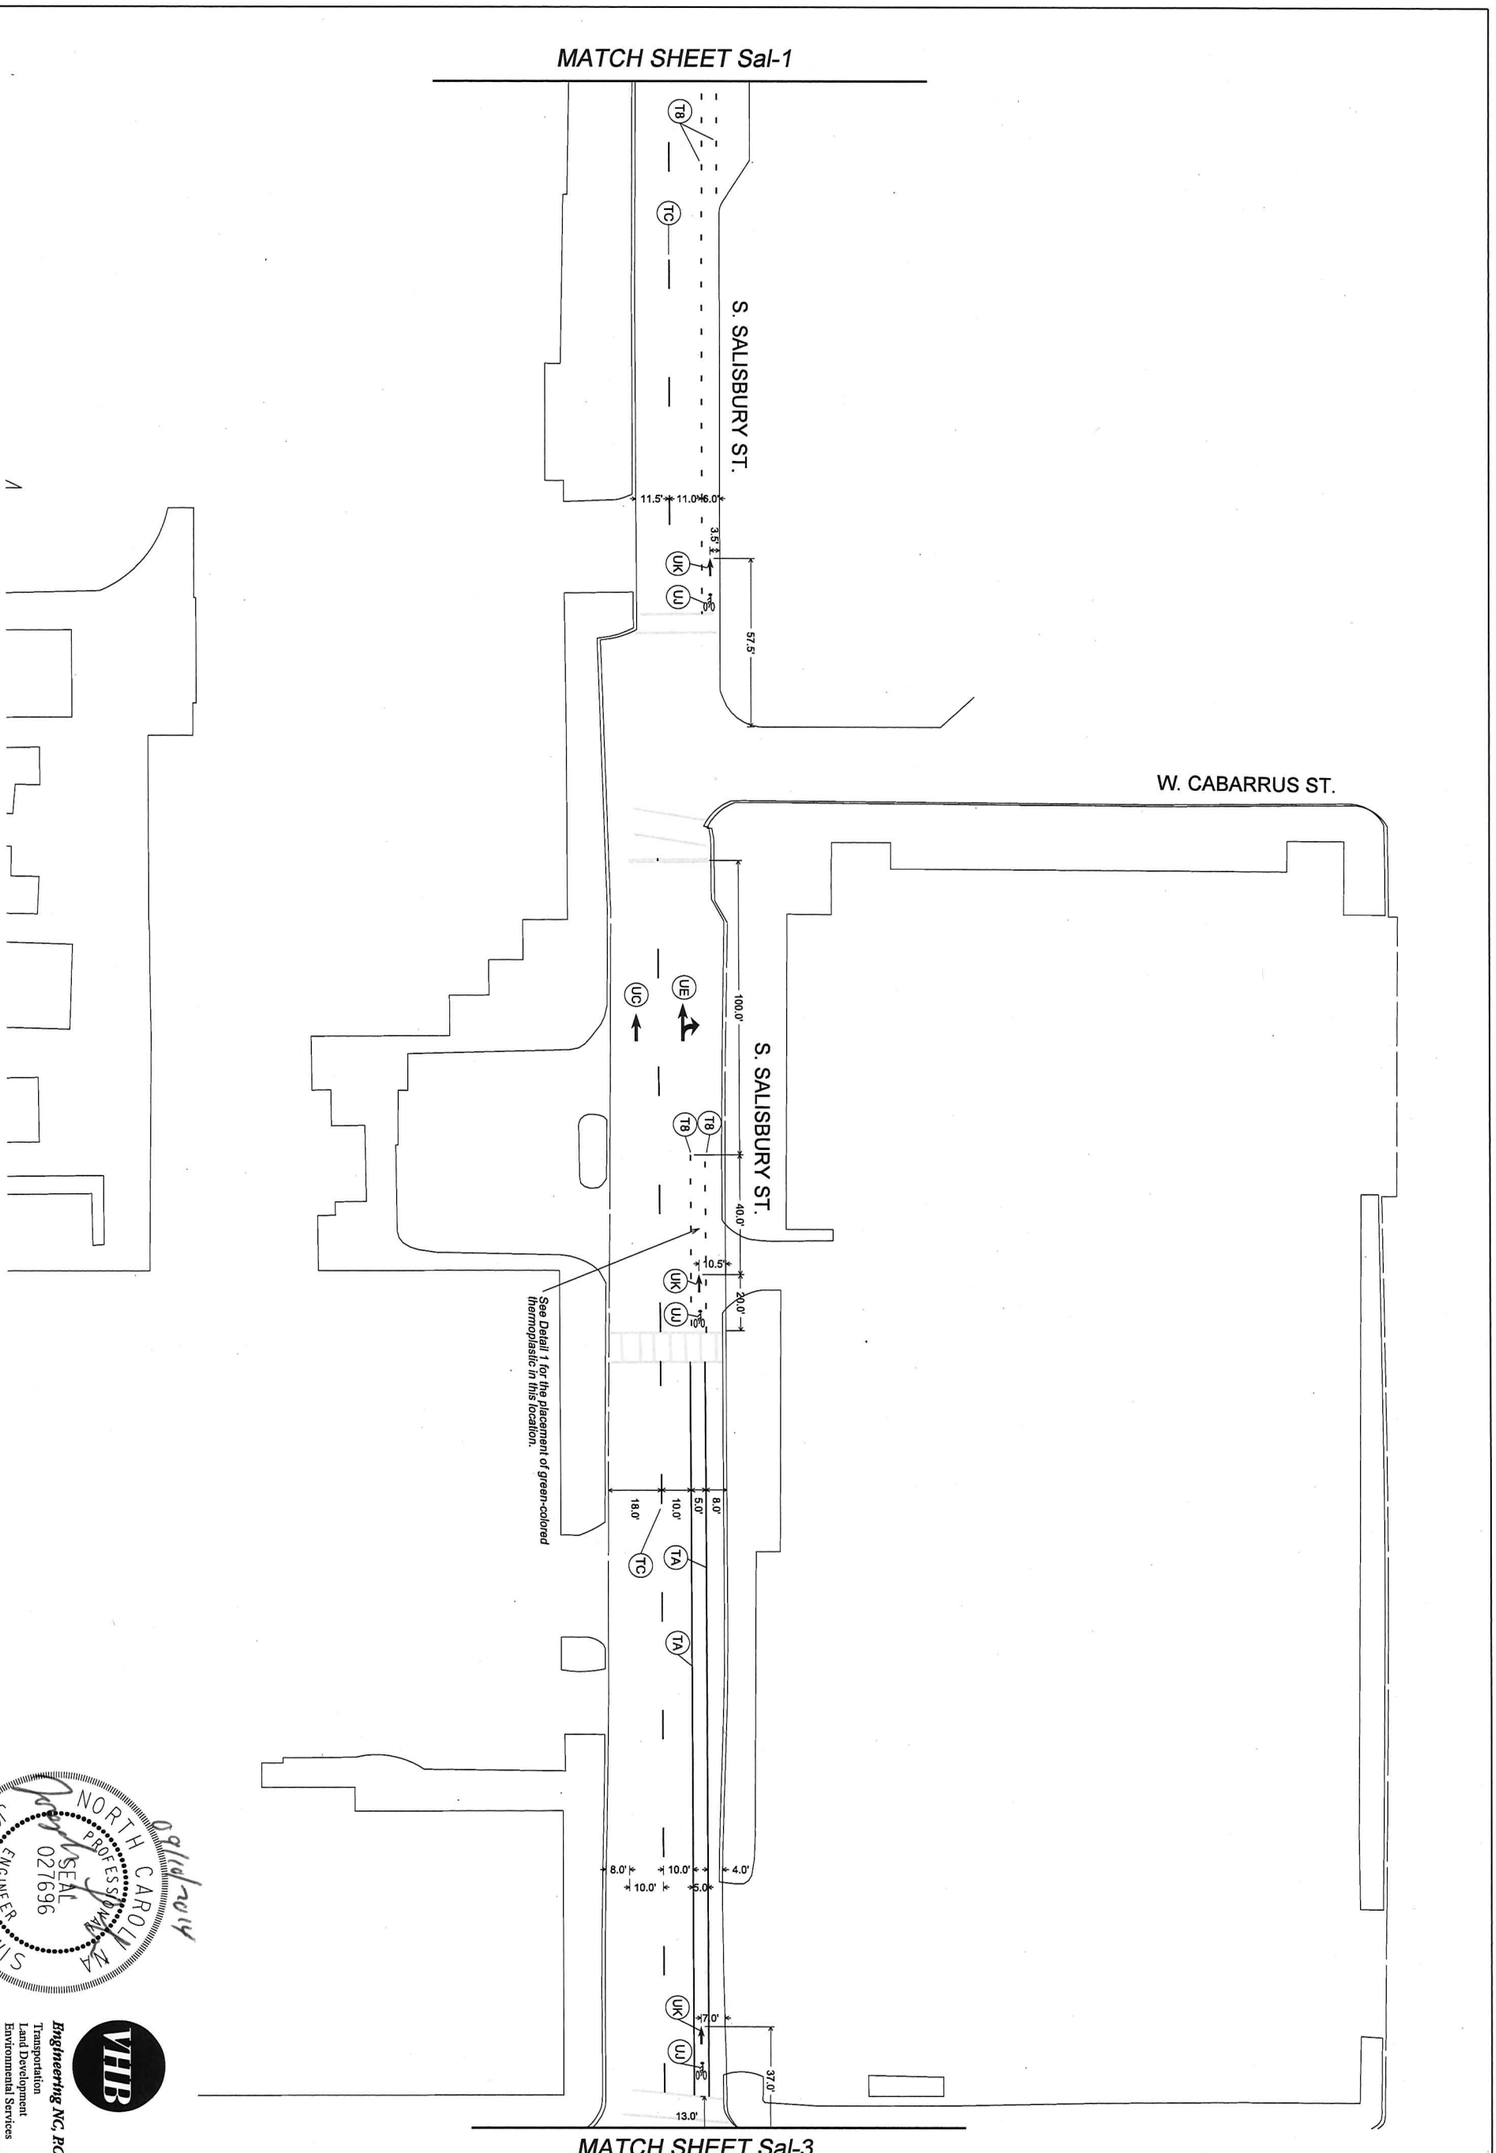

Engineering NC, P.C.
Transportation
Land Development
Environmental Services
4000 WestChase Blvd, Suite 530
Raleigh, North Carolina 27607
919.829.0328 • FAX 919.829.0329
NC Licensed No.: C-3703

DATE:	SEPTEMBER 2014
CADD TECH:	BRP
CHECKED BY:	AL

NO.	REVISIONS	DATE

SCALES
HSCALE 1"=50'
VSCALE
PROJECT
VHB 38139.00
SHEET NO.
Sal-2
DRAWING NO.

Proposed Bicycle Facilities

Pavement Marking Plan

SALISBURY ST.

Lenoir St. to Lane St.

CITY OF RALEIGH
PUBLIC WORKS DEPARTMENT

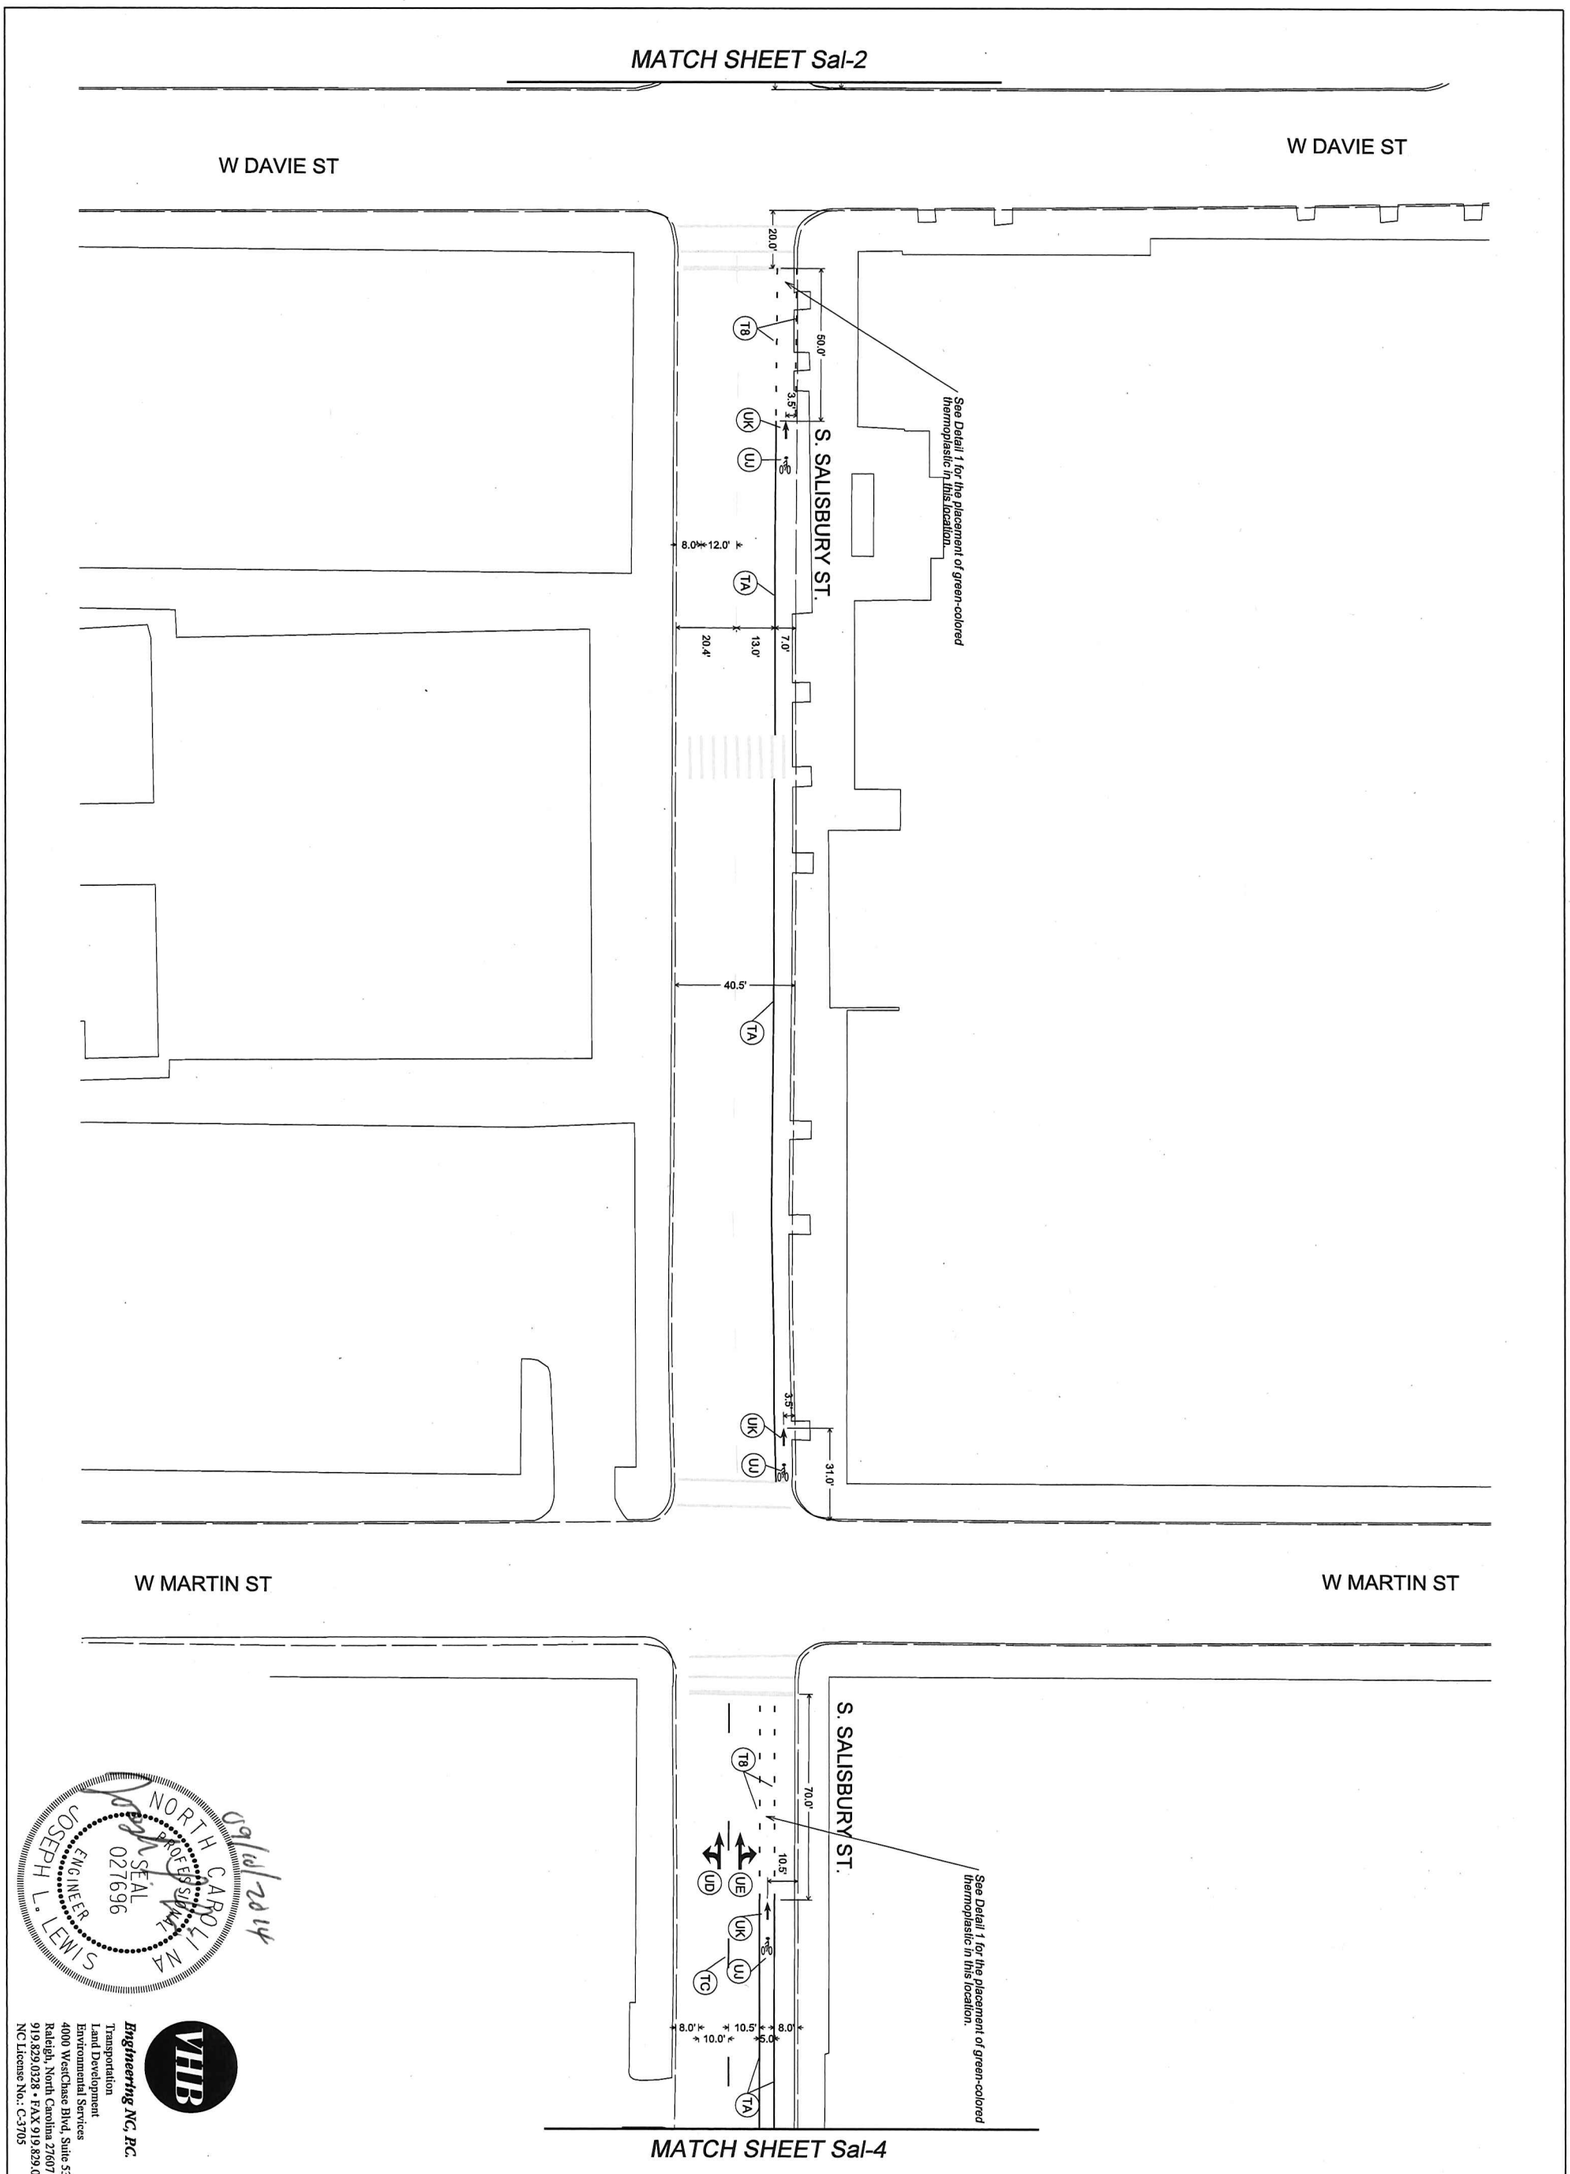

09/10/2014

NORTH CAROLINA PROFESSIONAL SEAL 027696 ENGINEER JOSEPH L. LEWIS

VHB
Engineering NC, P.C.
Transportation
Land Development
Environmental Services
4000 WestChase Blvd, Suite 530
Raleigh, North Carolina 27607
919.829.0328 • FAX 919.829.0329
NC License No.: C-3705

DATE: SEPTEMBER 2014	Proposed Bicycle Facilities Pavement Marking Plan	SALISBURY ST. Lenoir St. to Lane St.	CITY OF RALEIGH PUBLIC WORKS DEPARTMENT
CADD TECH: BRP			
CHECKED BY: JLL			
REVISIONS			
NO. / DATE			
SCALES HSCALE 1"=50' VSCALE			
PROJECT VHB 38139.00			
SHEET NO. Sal-3			
DRAWING NO.			

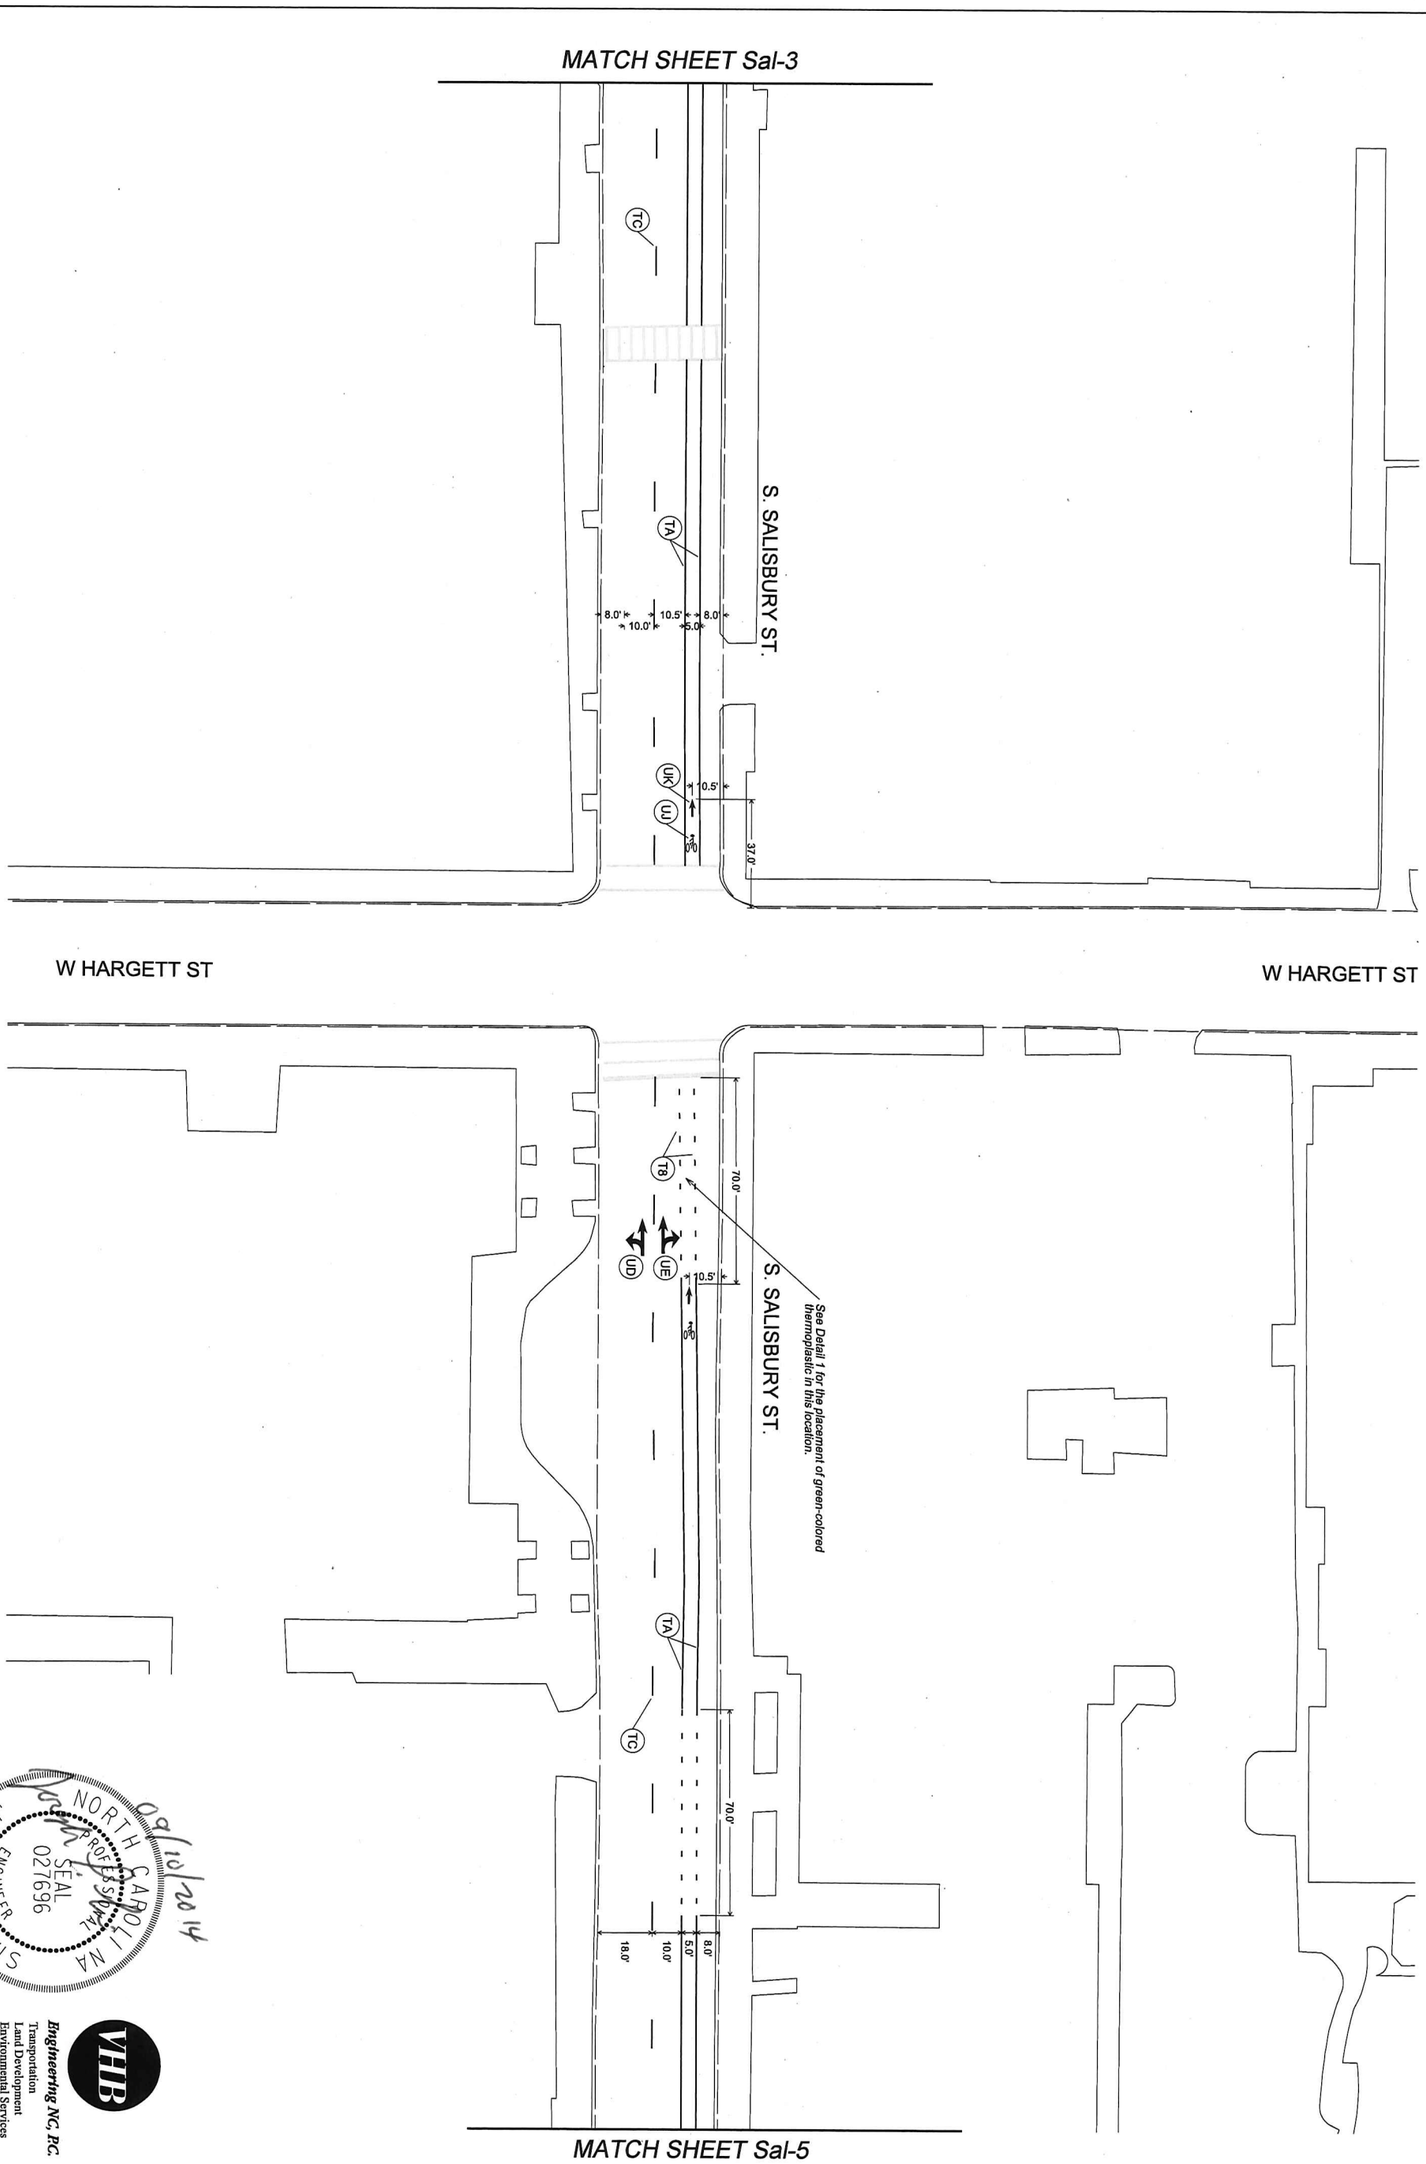

Engineering NC, PC.
Transportation
Land Development
Environmental Services
4000 WestChase Blvd, Suite 530
Raleigh, North Carolina 27607
919.829.0328 • FAX 919.829.0329
NC License No.: C-3703

NORTH CAROLINA PROFESSIONAL SEAL 027696 ENGINEER JOSEPH L. LEWIS

9/10/2014

DATE:	SEPTEMBER 2014
CAD/D TECH:	BRP
CHECKED BY:	JLL

REVISIONS	
NO.	DATE

SCALES
HSCALE 1"=50'
VSCALE
PROJECT
VHB 38139.00
SHEET NO.
Sal-4
DRAWING NO.

Proposed Bicycle Facilities

Pavement Marking Plan

SALISBURY ST.

Lenoir St. to Lane St.

CITY OF RALEIGH
PUBLIC WORKS DEPARTMENT

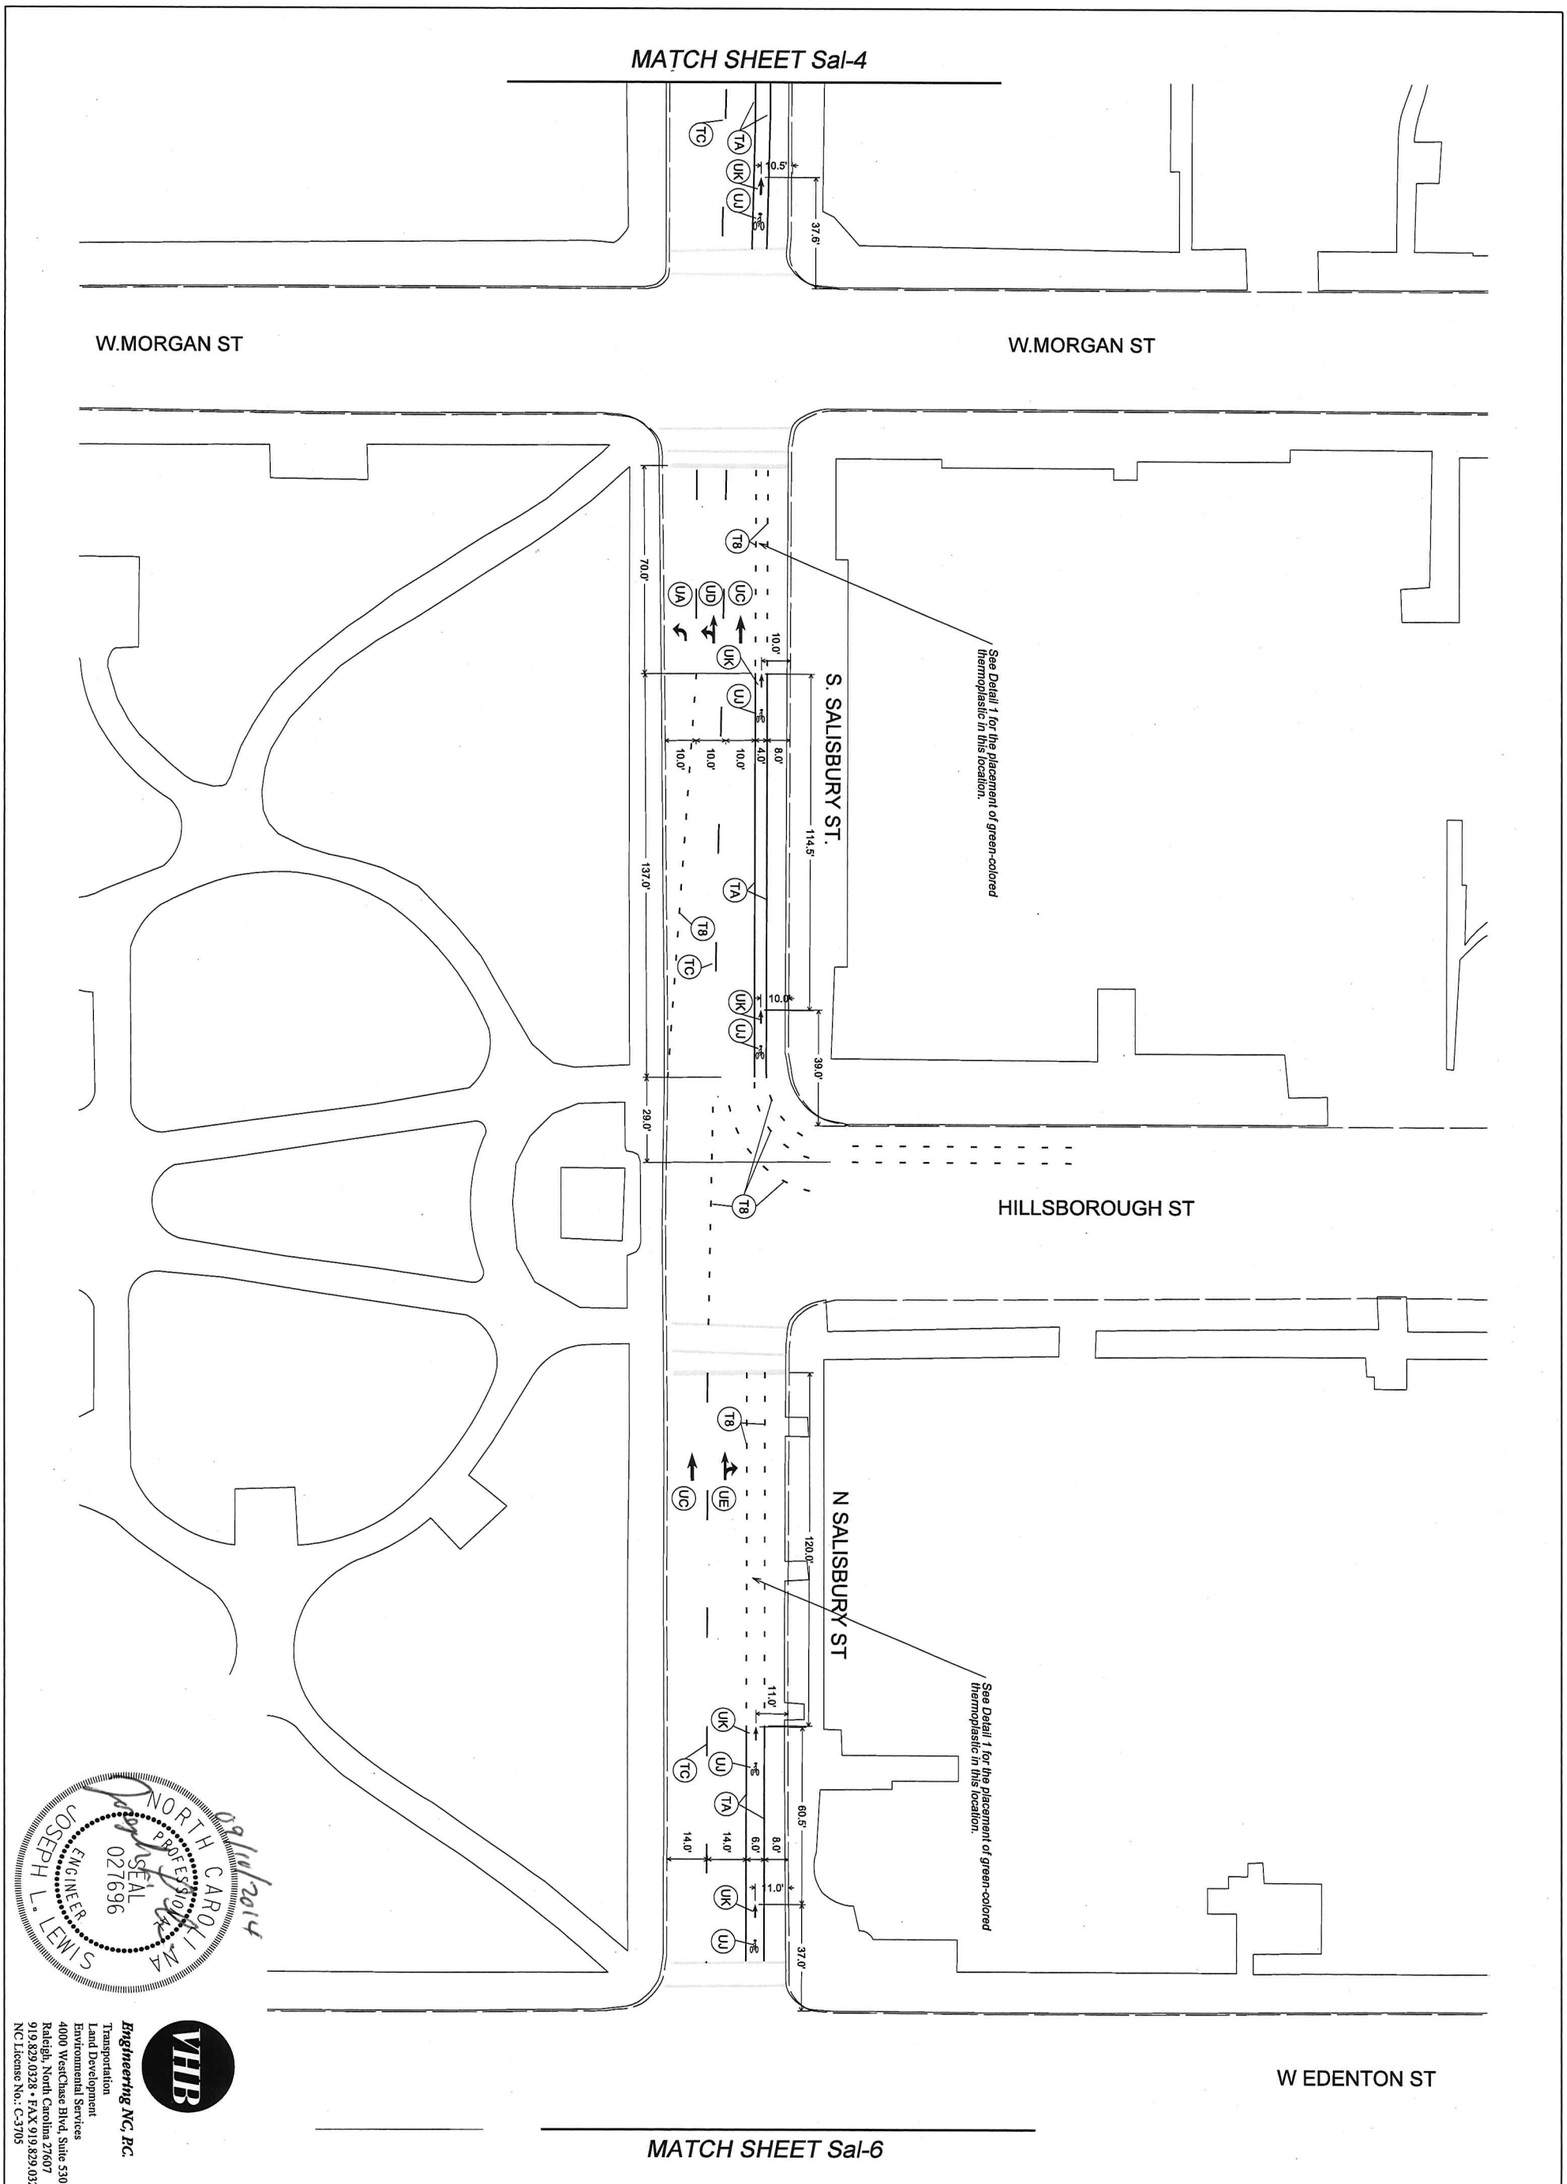

VHB

Engineering NC, P.C.
Transportation
Land Development
Environmental Services
4000 WestChase Blvd, Suite 530
Raleigh, North Carolina 27607
919.829.0328 • FAX 919.829.0329
NC License No.: C-3705

DATE: SEPTEMBER 2014	Proposed Bicycle Facilities Pavement Marking Plan	SALISBURY ST. Lenoir St. to Lane St.	CITY OF RALEIGH PUBLIC WORKS DEPARTMENT
CADD TECH: BRP			
CHECKED BY: JLL			
REVISIONS			
NO. / DATE			
SCALES HSCALE 1"=50' VSCALE			
PROJECT VHB 38139.00			
SHEET NO. Sal-5			
DRAWING NO.			

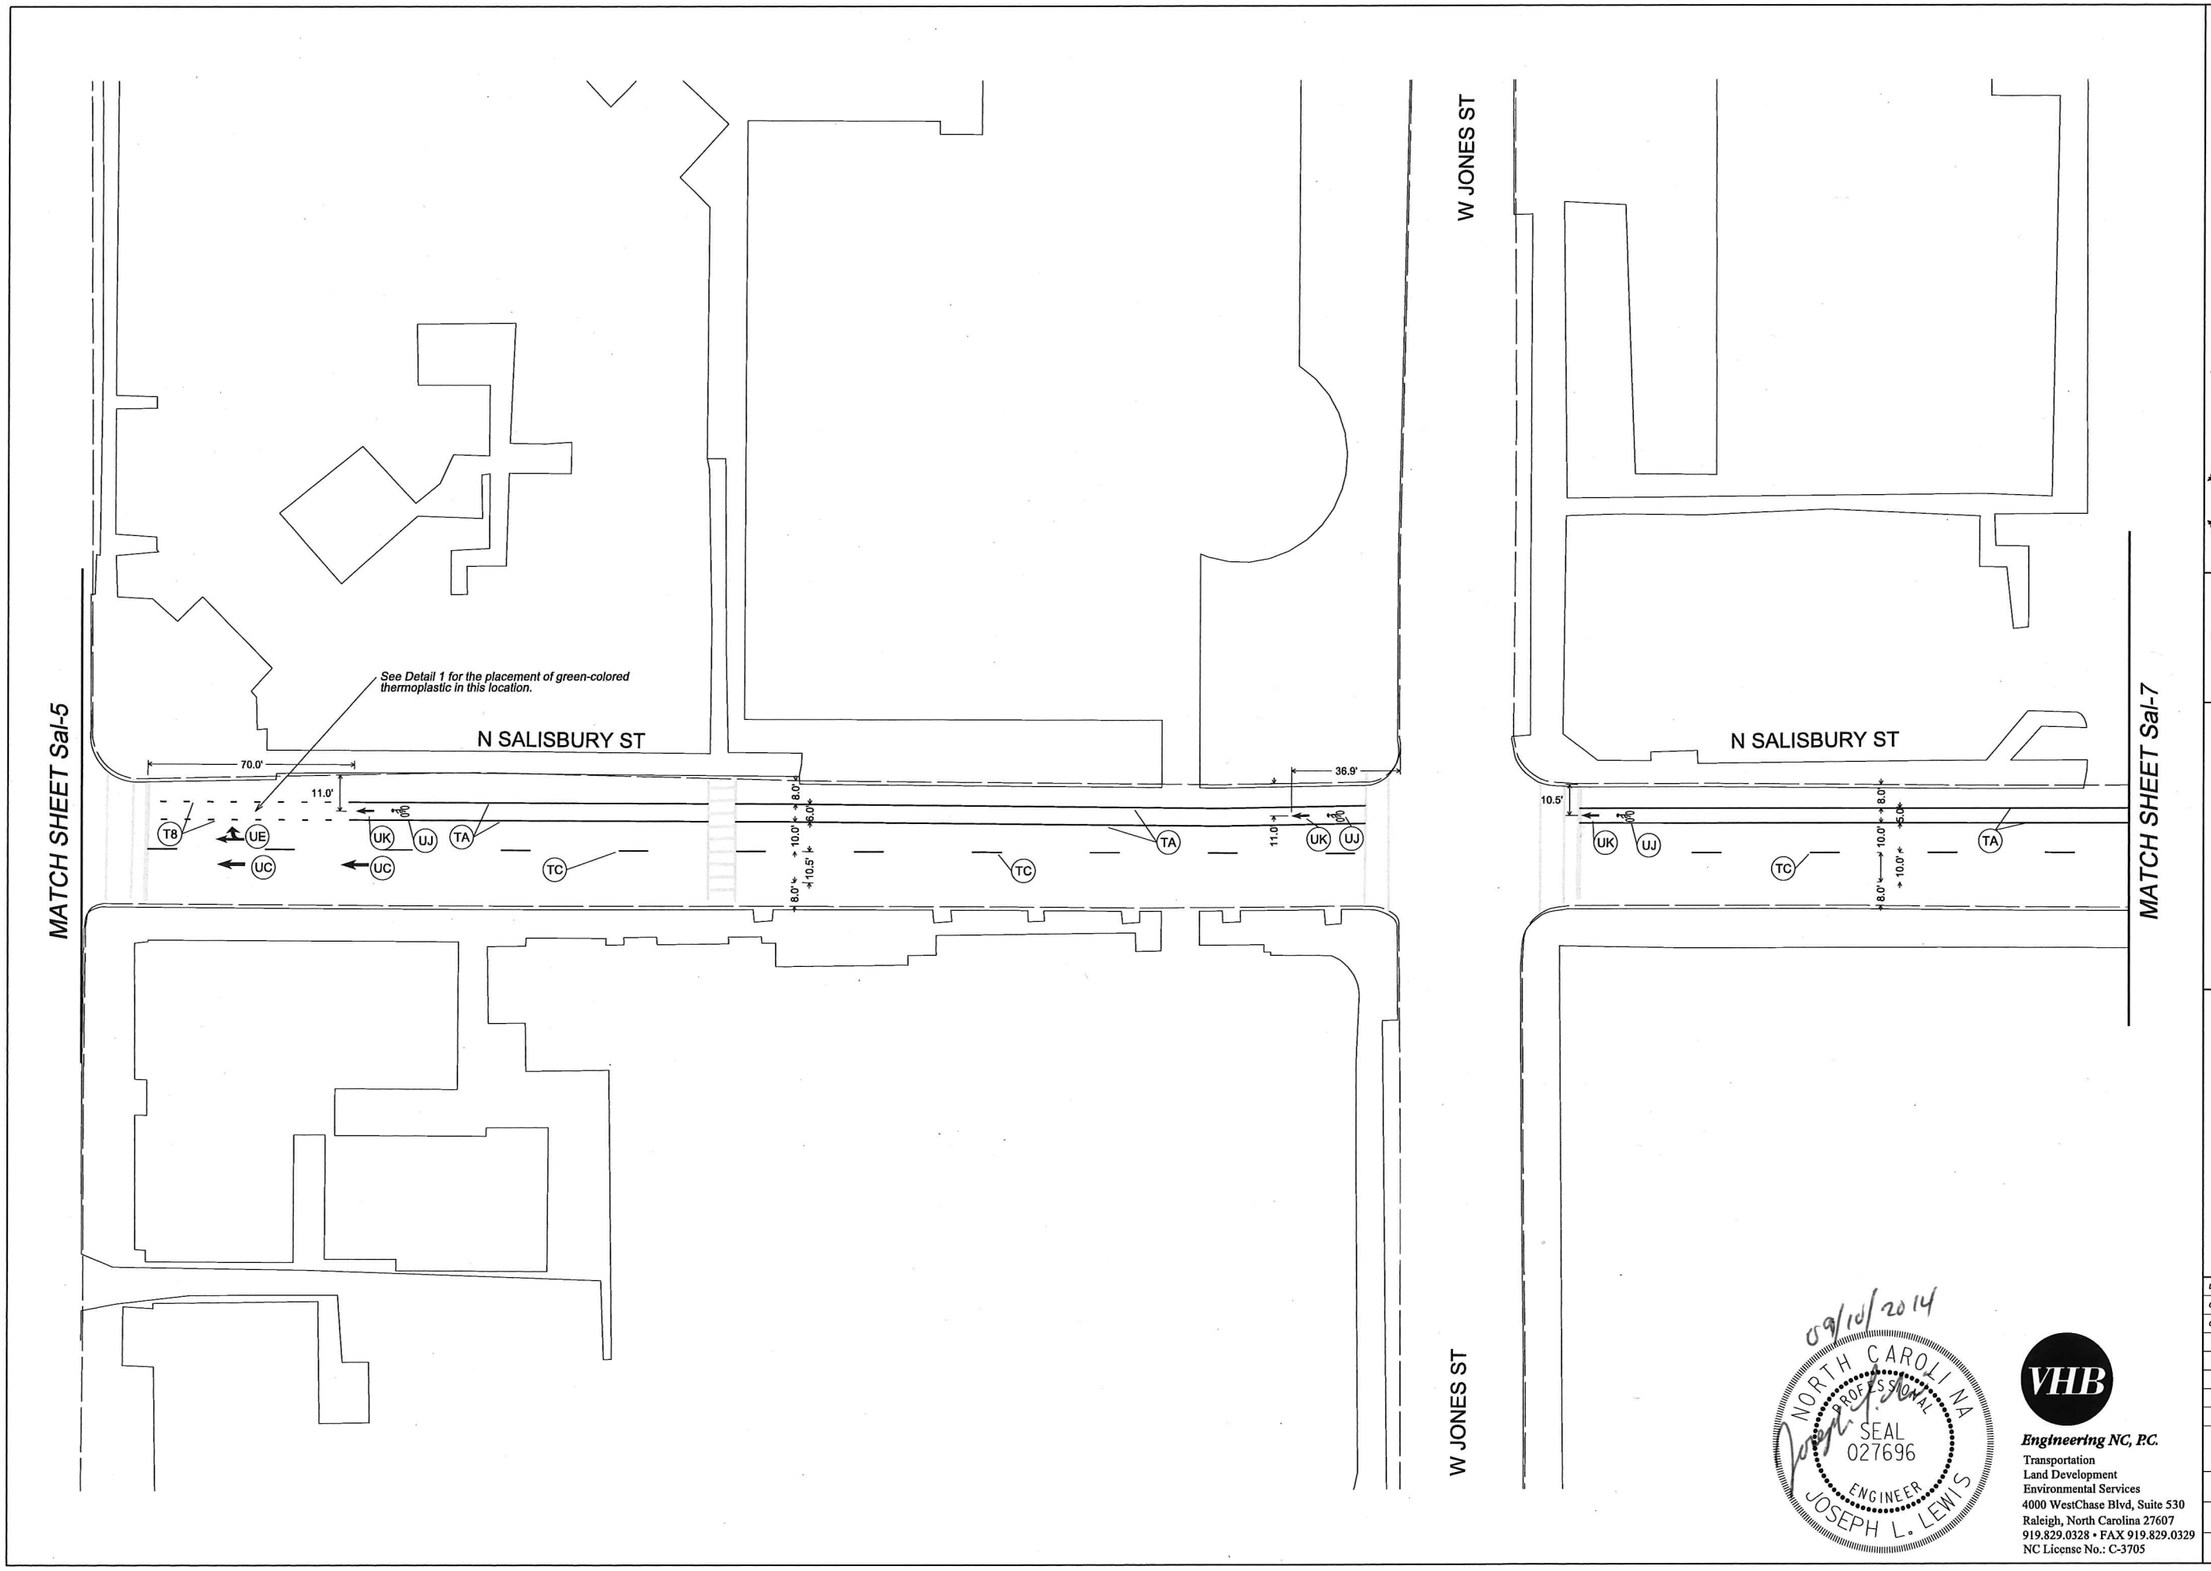

09/10/2014

NORTH CAROLINA PROFESSIONAL SEAL 027696 ENGINEER JOSEPH L. LEWIS

VHB

Engineering NC, P.C.
Transportation
Land Development
Environmental Services
4000 WestChase Blvd, Suite 530
Raleigh, North Carolina 27607
919.829.0328 • FAX 919.829.0329
NC License No.: C-3705

CITY OF RALEIGH
PUBLIC WORKS DEPARTMENT

SALISBURY ST.
Lenoir St. to Lane St.

Proposed Bicycle Facilities
Pavement Marking Plan

DATE:	SEPTEMBER 2014
CADD TECH:	BRP
CHECKED BY:	JLL

REVISIONS

NO.	DATE

SCALES
HSCALE 1"=50'
VSCALE

PROJECT
VHB 38139.00

SHEET NO.
Sal-6

DRAWING NO.

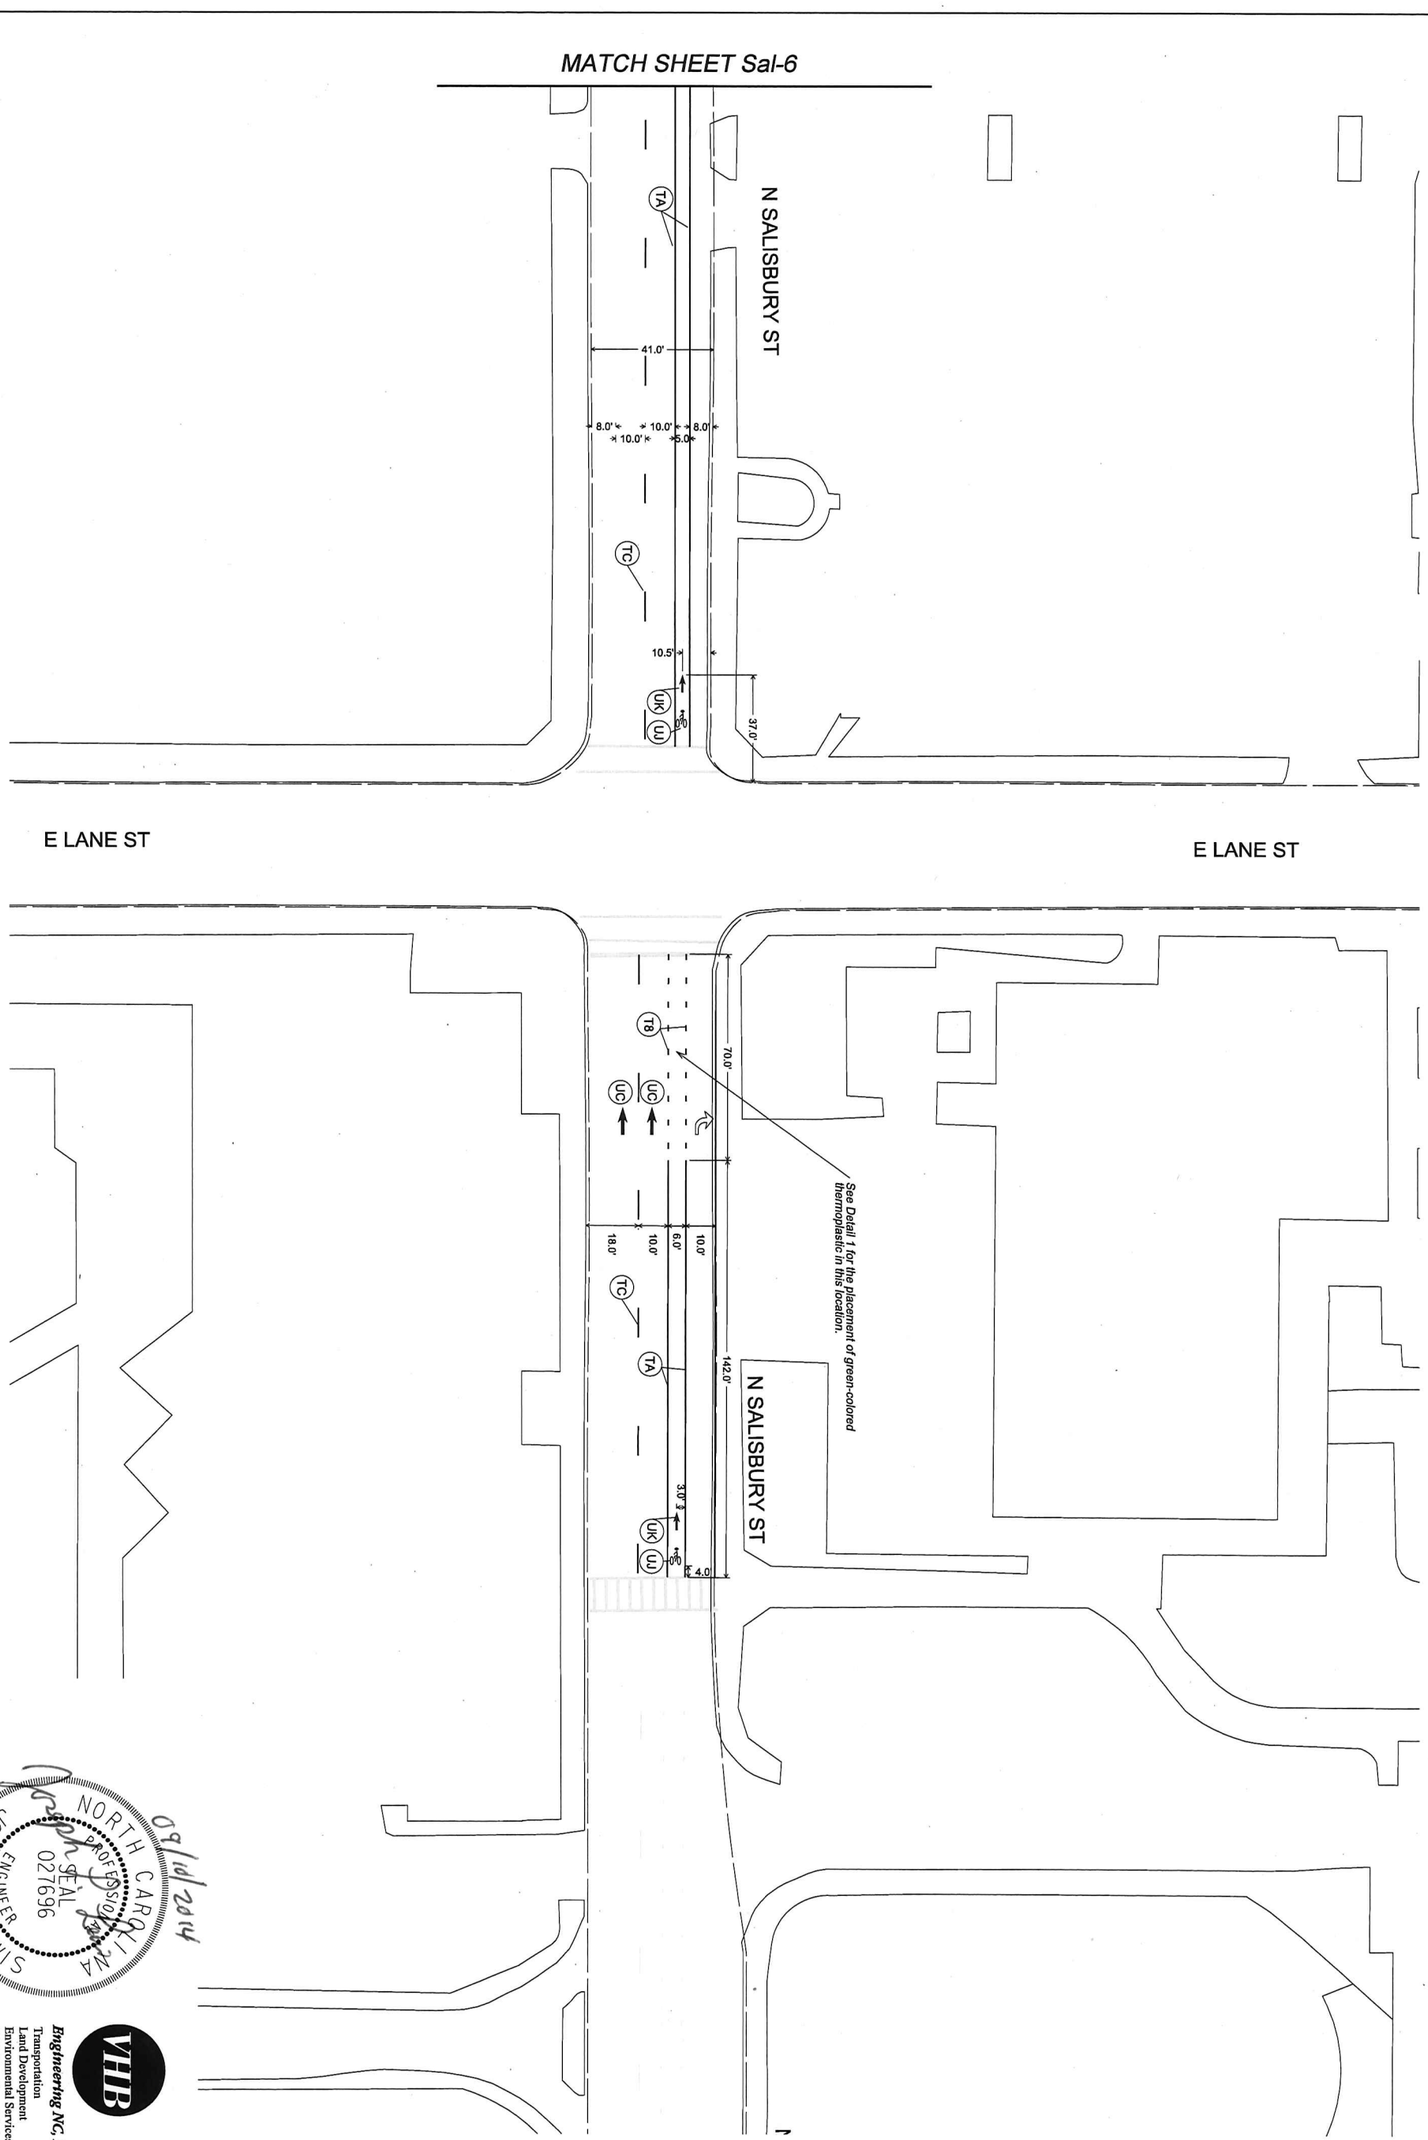

NORTH CAROLINA PROFESSIONAL ENGINEER SEAL 027696 JOSEPH L. LEWIS

09/19/2014

Engineering NC, PC.
Transportation
Land Development
Environmental Services
4000 WestChase Blvd, Suite 530
Raleigh, North Carolina 27607
919.829.0328 • FAX 919.829.0329
NC License No.: C-3705

REVISIONS			
NO.	DATE		

DATE	SEPTEMBER 2014
CADD TECH.	BRP
CHECKED BY:	JLL
SCALES	
HSCALE 1"=50'	
VSCALE	
PROJECT	VHB 38139.00
SHEET NO.	SaI-7
DRAWING NO.	

Proposed Bicycle Facilities

Pavement Marking Plan

SALISBURY ST.

Lenoir St. to Lane St.

CITY OF RALEIGH
PUBLIC WORKS DEPARTMENT