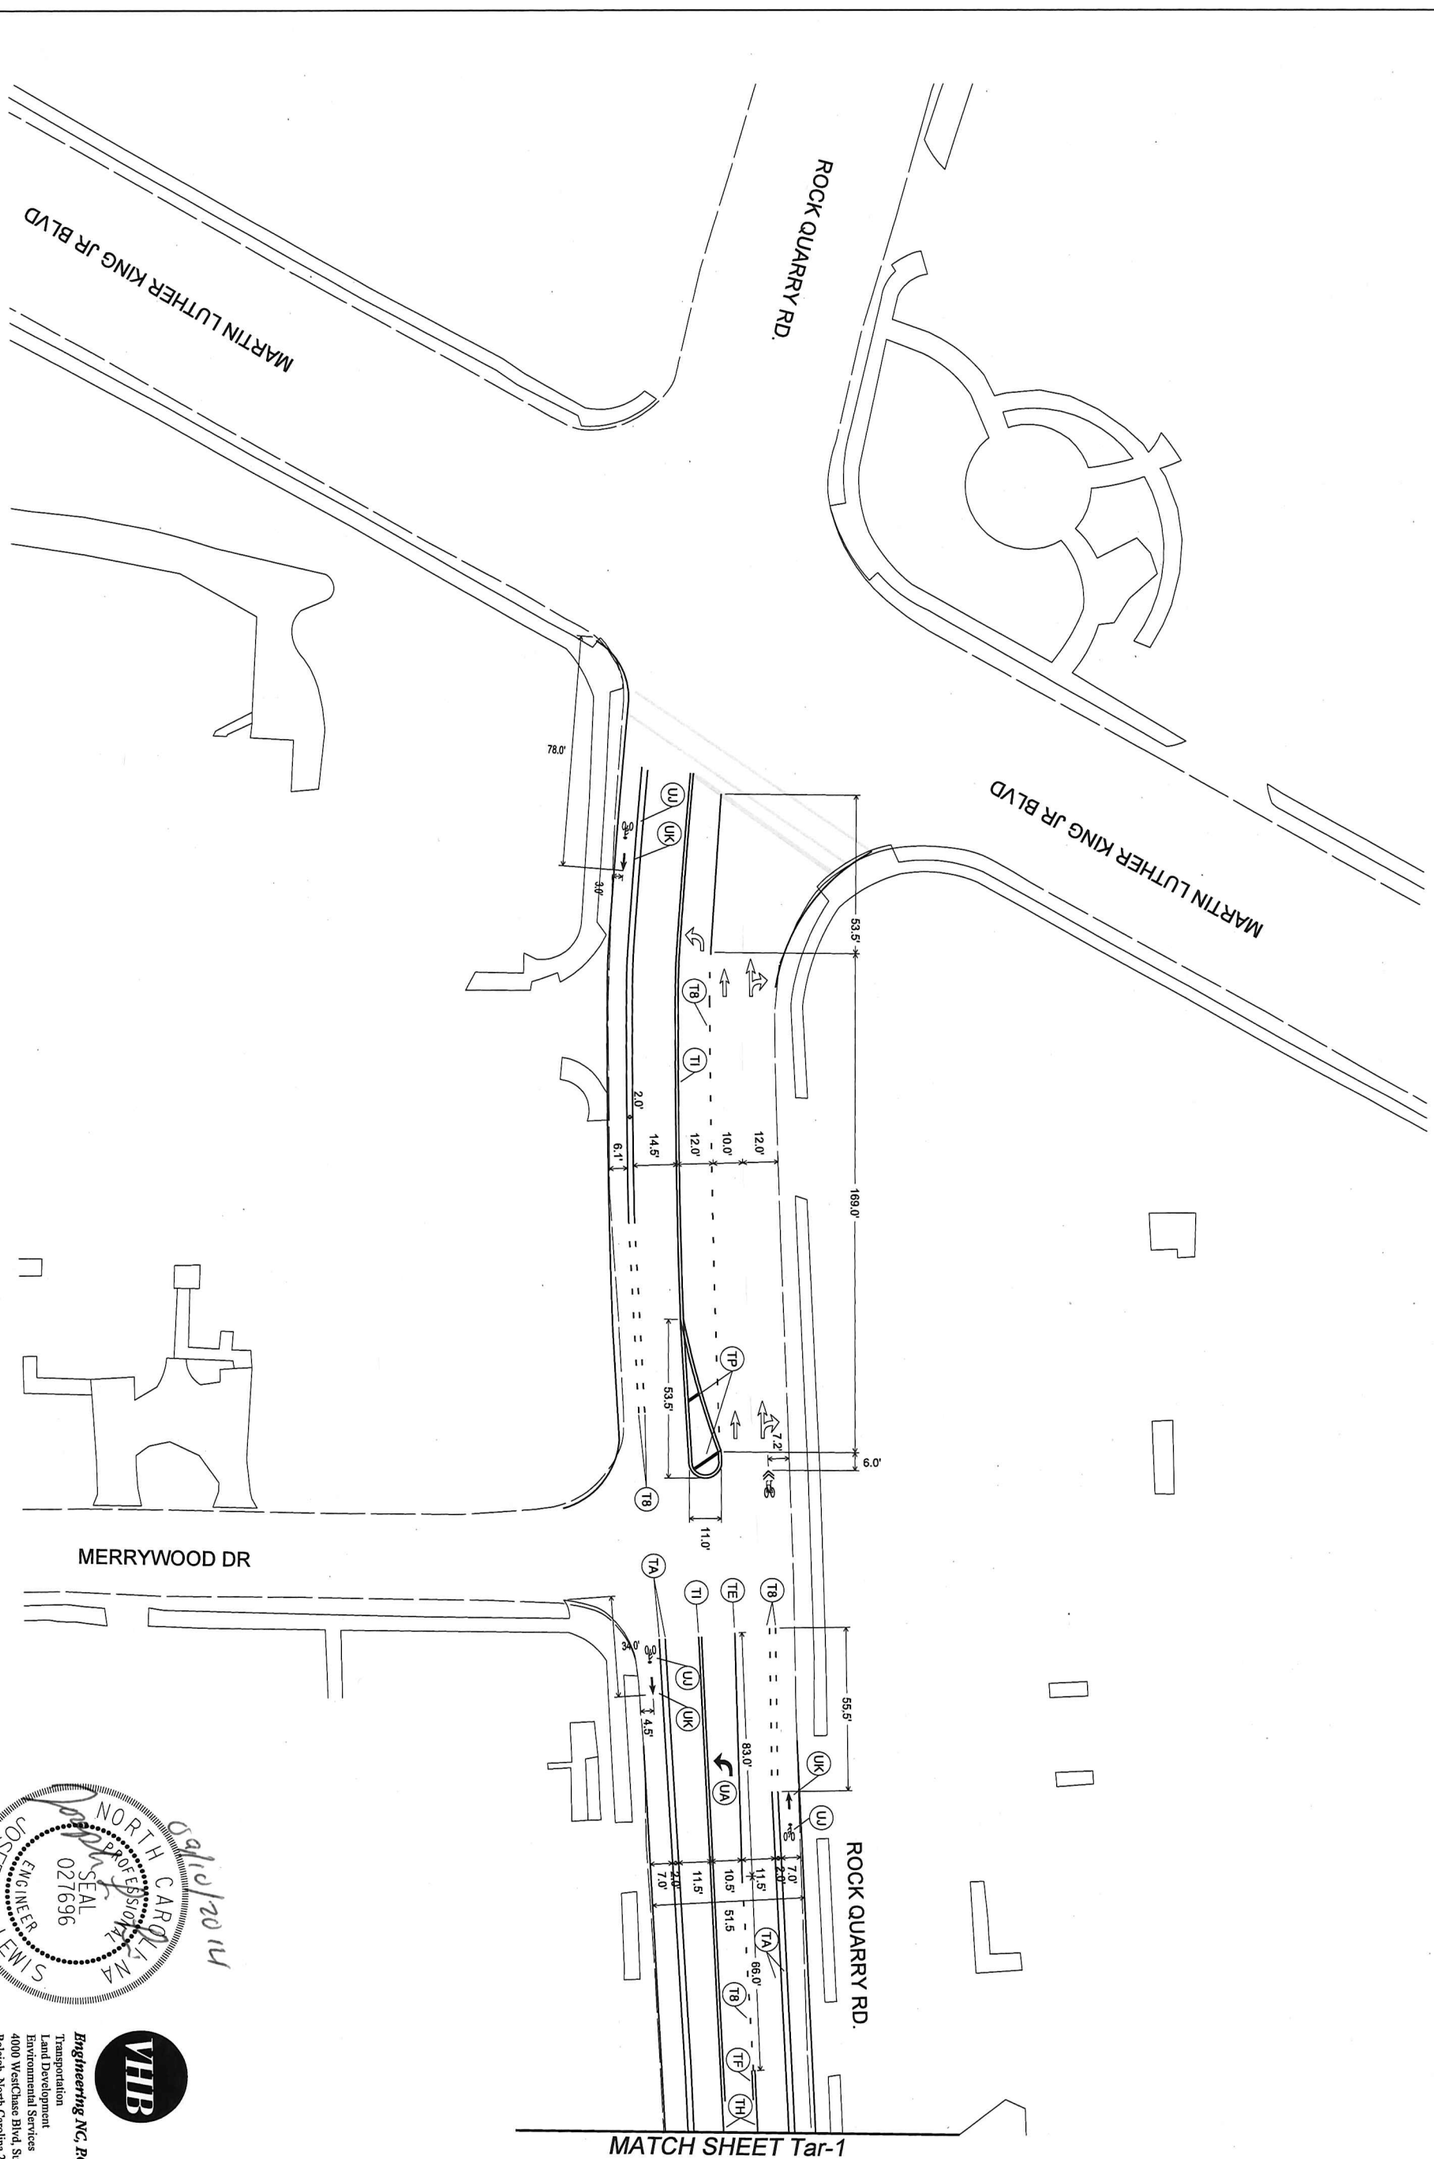

VHB

Engineering NC, P.C.

Transportation
Land Development
Environmental Services
4000 WestChase Blvd. Suite 530
Raleigh, North Carolina 27607
919.829.0328 • FAX 919.829.0329
NC License No.: C-3705

NORTH CAROLINA PROFESSIONAL ENGINEER SEAL 027696 JOSEPH L. LEWIS

9/6/2014

DATE	SEPTEMBER 2014
CADD TECH.	BSP
CHECKED BY:	JL

REVISIONS	
NO.	DATE

SCALES
HSCALE 1"=50'
VSCALE: DIRECT

VHB 36139.00

SHEET NO.
Tar-1

DRAWING NO.

Proposed Bicycle Facilities
Pavement Marking Plan

TARBORO ST / ROCK QUARRY RD
Oakwood Ave to Martin Luther King Jr Blvd

CITY OF RALEIGH
PUBLIC WORKS DEPARTMENT

CITY OF RALEIGH
PUBLIC WORKS DEPARTMENT

TARBORO ST./
ROCK QUARRY ROAD
Oakwood Ave to Martin Luther King Jr Blvd

Proposed Bicycle Facilities
Pavement Marking Plan

09/10/2014
NORTH CAROLINA PROFESSIONAL SEAL 027696 ENGINEER JOSEPH L. LEWIS

VHB
Engineering NC, P.C.
Transportation
Land Development
Environmental Services
4000 WestChase Blvd, Suite 530
Raleigh, North Carolina 27607
919.829.0328 • FAX 919.829.0329
NC License No.: C-3705

DATE:	SEPTEMBER 2014
CADD TECH:	BRP
CHECKED BY:	JJL

REVISIONS

NO.	DATE

SCALES
HSCALE 1"=50'
VSCALE

PROJECT
VHB 38139.00

SHEET NO.
Tar-2

DRAWING NO.

CUMBERLAND ST.

ROCK QUARRY RD.

ROCK QUARRY RD

MATCH SHEET Tar-2

MATCH SHEET Tar-4

CITY OF RALEIGH
PUBLIC WORKS DEPARTMENT

TARBORO ST./
ROCK QUARRY ROAD
Oakwood Ave to Martin Luther King Jr Blvd

Proposed Bicycle Facilities
Pavement Marking Plan

DATE:	SEPTEMBER 2014
CADD TECH:	BRP
CHECKED BY:	JLL

REVISIONS

NO.	DATE

SCALES
HSCALE 1"=50'
VSCALE

PROJECT
VHB 38139.00

SHEET NO.
Tar-3

DRAWING NO.

09/10/2014
NORTH CAROLINA
PROFESSIONAL
SEAL
027696
ENGINEER
JOSEPH L. LEWIS

VHB
Engineering NC, P.C.
Transportation
Land Development
Environmental Services
4000 WestChase Blvd, Suite 530
Raleigh, North Carolina 27607
919.829.0328 • FAX 919.829.0329
NC License No.: C-3705

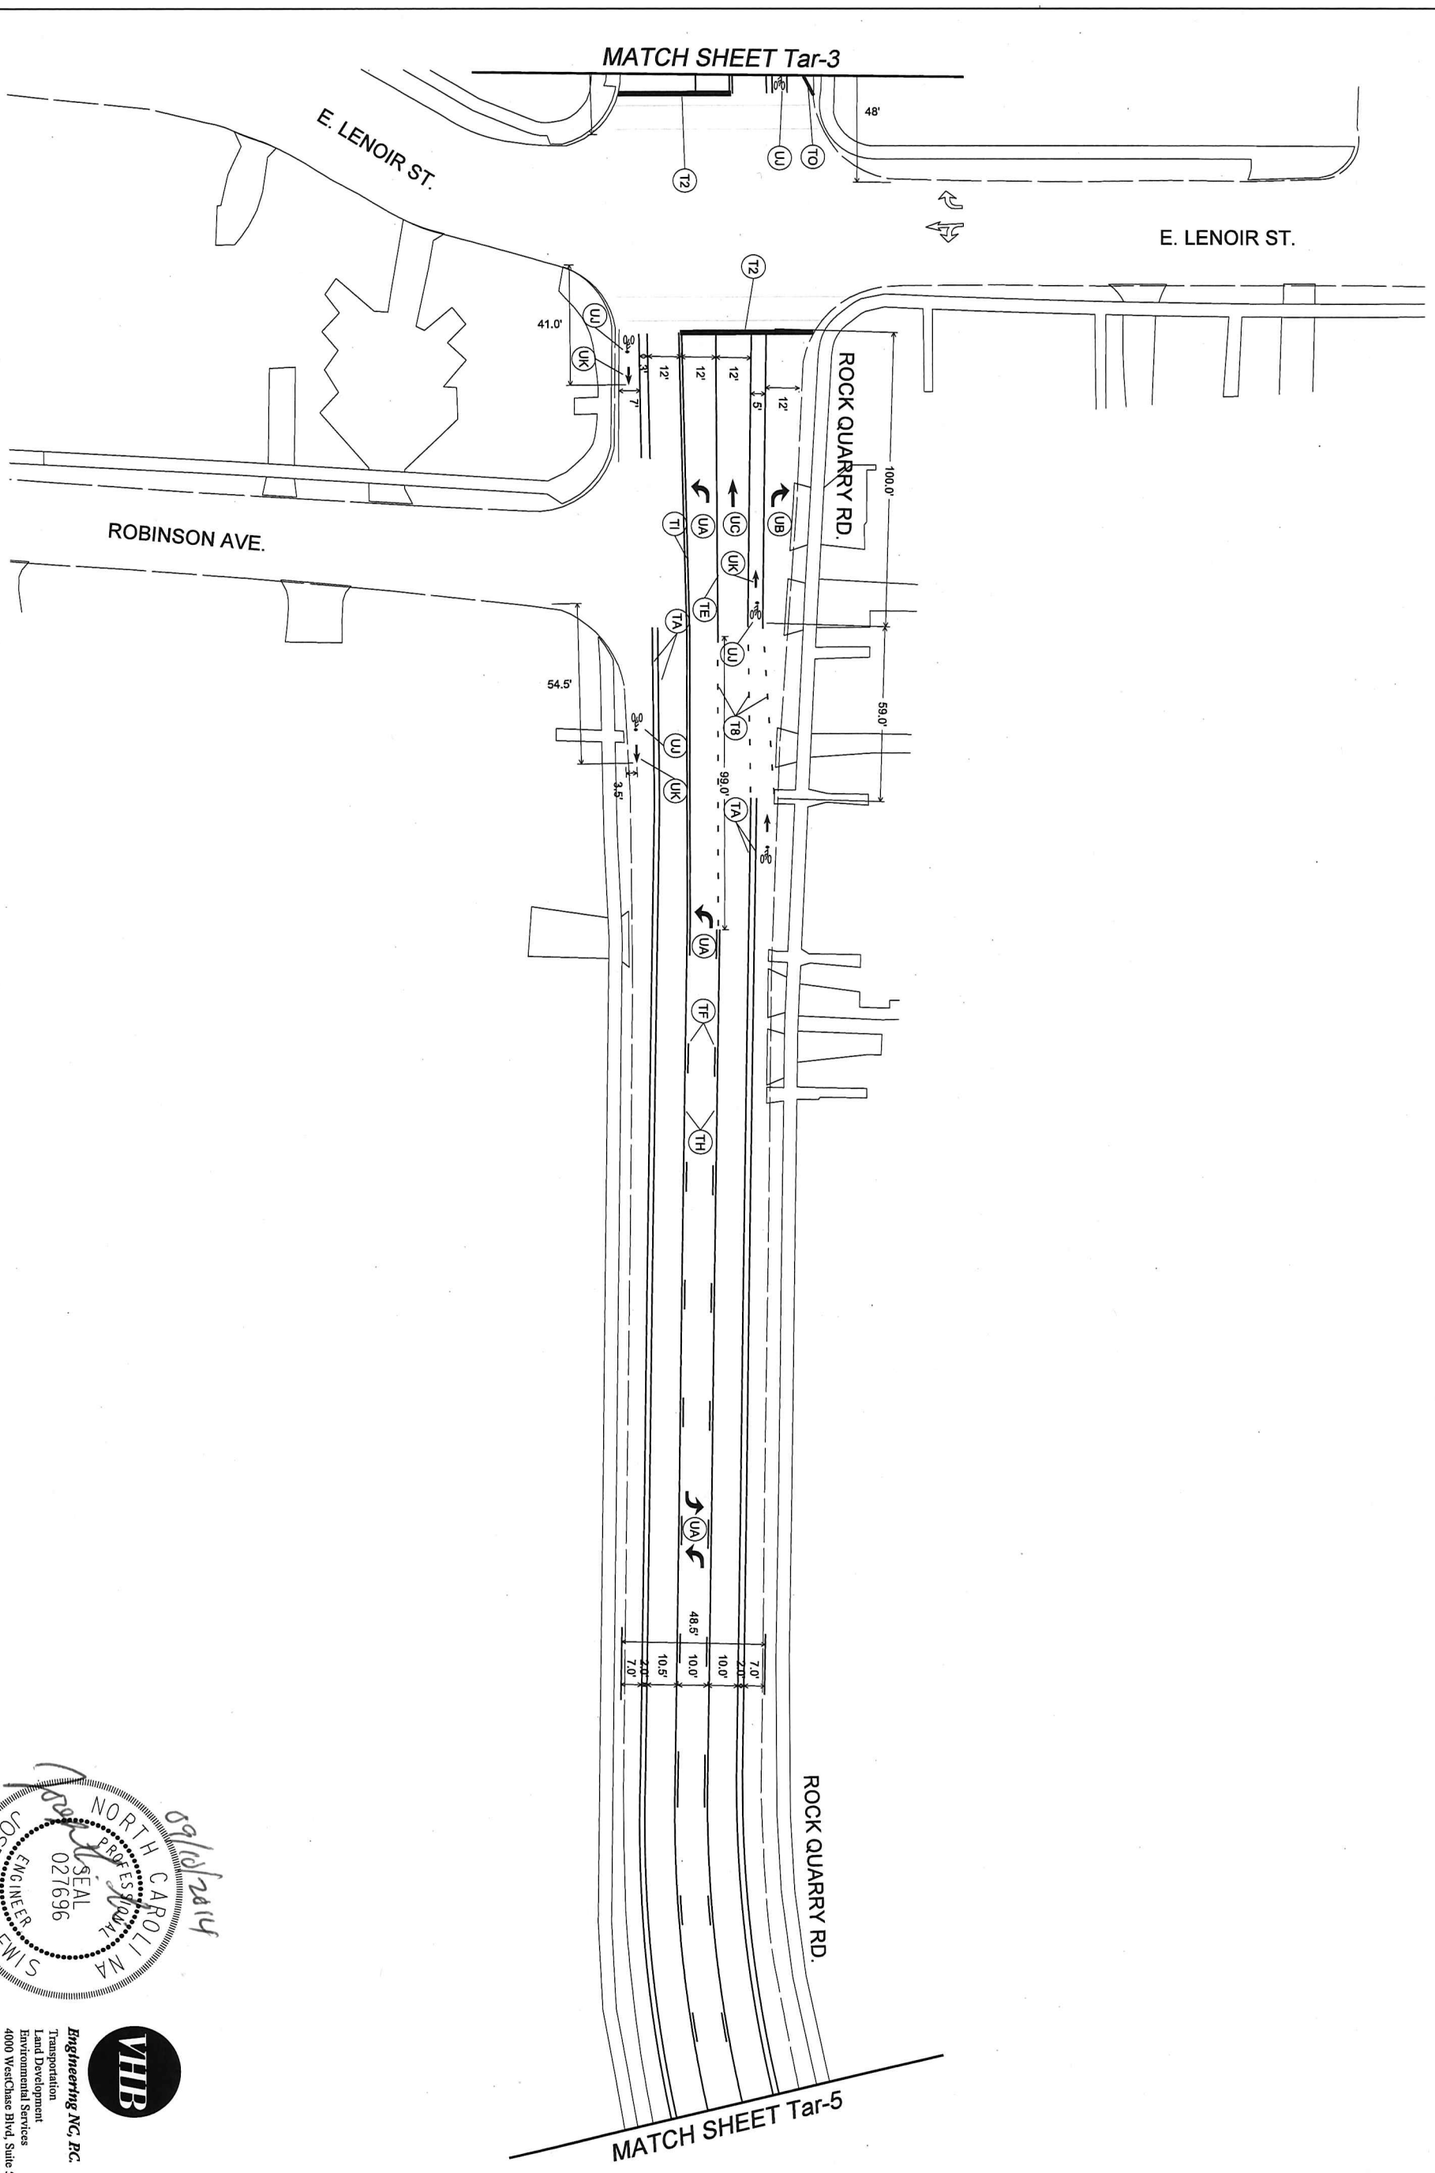

09/19/2014

NORTH CAROLINA PROFESSIONAL SEAL 027696 ENGINEER JOSEPH L. LEWIS

Engineering NC, P.C.
Transportation
Land Development
Environmental Services
4000 WestChase Blvd, Suite 530
Raleigh, North Carolina 27607
919.829.0328 • FAX 919.829.0339
NC License No.: C-3705

DATE:	SEPTEMBER 2014
CADD TECH:	BSP
CHECKED BY:	AL

REVISIONS	
NO.	DATE

SCALES
H/SCALE 1"=50'
V/SCALE

PROJECT
VHB 38130.00

SHEET NO.
Tar-4

DRAWING NO.

Proposed Bicycle Facilities
Pavement Marking Plan

TARBORO ST / ROCK QUARRY ROAD
Oakwood Ave to Martin Luther King Jr Blvd

CITY OF RALEIGH
PUBLIC WORKS DEPARTMENT

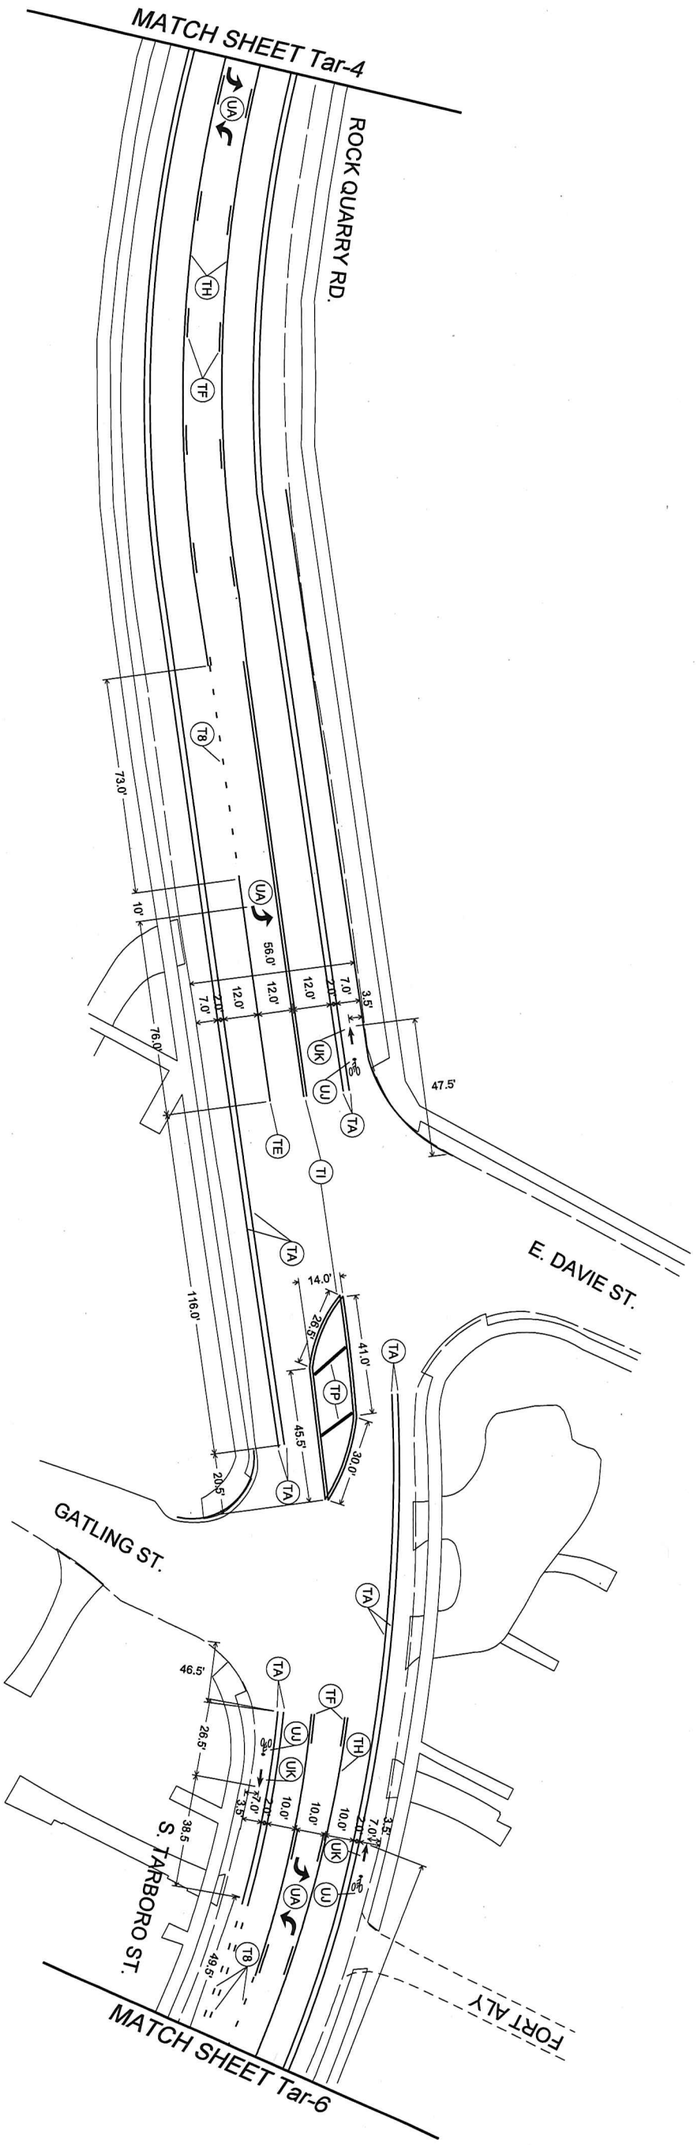

NORTH CAROLINA PROFESSIONAL ENGINEER SEAL 027696 JOSEPH L. LEWIS
9/11/2014

VHB

Engineering NC, PC.

Transportation
Land Development
Environmental Services
4000 WestChase Blvd, Suite 530
Raleigh, North Carolina 27607
919.829.0328 • FAX 919.829.0329
NC License No.: C-3705

NO.	DATE	REVISIONS

DRAWING NO.: TAR-5
SHEET NO.: 5
PROJECT: VHB 38139.00
SCALE: 1"=50'
SCALES: H:SCALE 1"=50'

DATE: SEPTEMBER 2014
CADD TECH: BNP
CHECKED BY: AJL

Proposed Bicycle Facilities

Pavement Marking Plan

TARBORO ST / ROCK QUARRY ROAD

Oakwood Ave to Martin Luther King Jr Blvd

CITY OF RALEIGH

PUBLIC WORKS DEPARTMENT

CITY OF RALEIGH
PUBLIC WORKS DEPARTMENT

TARBORO ST./ ROCK QUARRY ROAD
Oakwood Ave to Martin Luther King Jr Blvd

Proposed Bicycle Facilities
Pavement Marking Plan

09/10/2014

NORTH CAROLINA PROFESSIONAL SEAL 027696 ENGINEER JOSEPH L. LEWIS

VHB
Engineering NC, P.C.
Transportation
Land Development
Environmental Services
4000 WestChase Blvd, Suite 530
Raleigh, North Carolina 27607
919.829.0328 • FAX 919.829.0329
NC License No.: C-3705

DATE:	SEPTEMBER 2014
CADD TECH:	BRP
CHECKED BY:	JLL

REVISIONS

NO.	DATE

SCALES
HSCALE 1"=50'
VSCALE

PROJECT
VHB 38139.00

SHEET NO.
Tar-6

DRAWING NO.

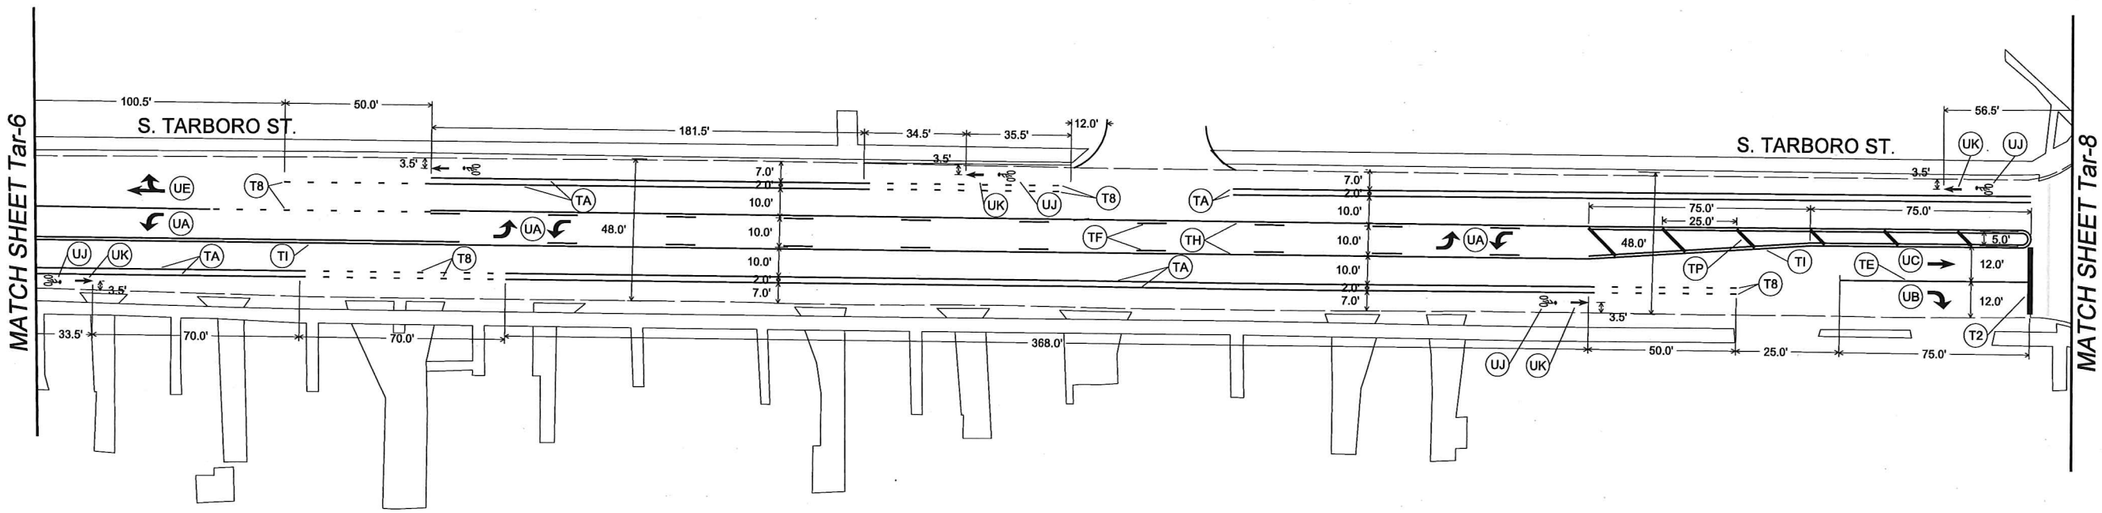

CITY OF RALEIGH
PUBLIC WORKS DEPARTMENT

TARBORO ST / ROCK QUARRY ROAD
Oakwood Ave to Martin Luther King Jr Blvd

Proposed Bicycle Facilities
Pavement Marking Plan

09/11/2014
NORTH CAROLINA PROFESSIONAL SEAL 027696 ENGINEER JOSEPH L. LEWIS

VHB
Engineering NC, P.C.
Transportation
Land Development
Environmental Services
4000 WestChase Blvd, Suite 530
Raleigh, North Carolina 27607
919.829.0328 • FAX 919.829.0329
NC License No.: C-3705

DATE:	SEPTEMBER 2014
CADD TECH:	BRP
CHECKED BY:	JLL

REVISIONS

NO.	DATE

SCALES
HSCALE 1"=50'
VSCALE

PROJECT
VHB 38139.00

SHEET NO.
Tar-7

DRAWING NO.

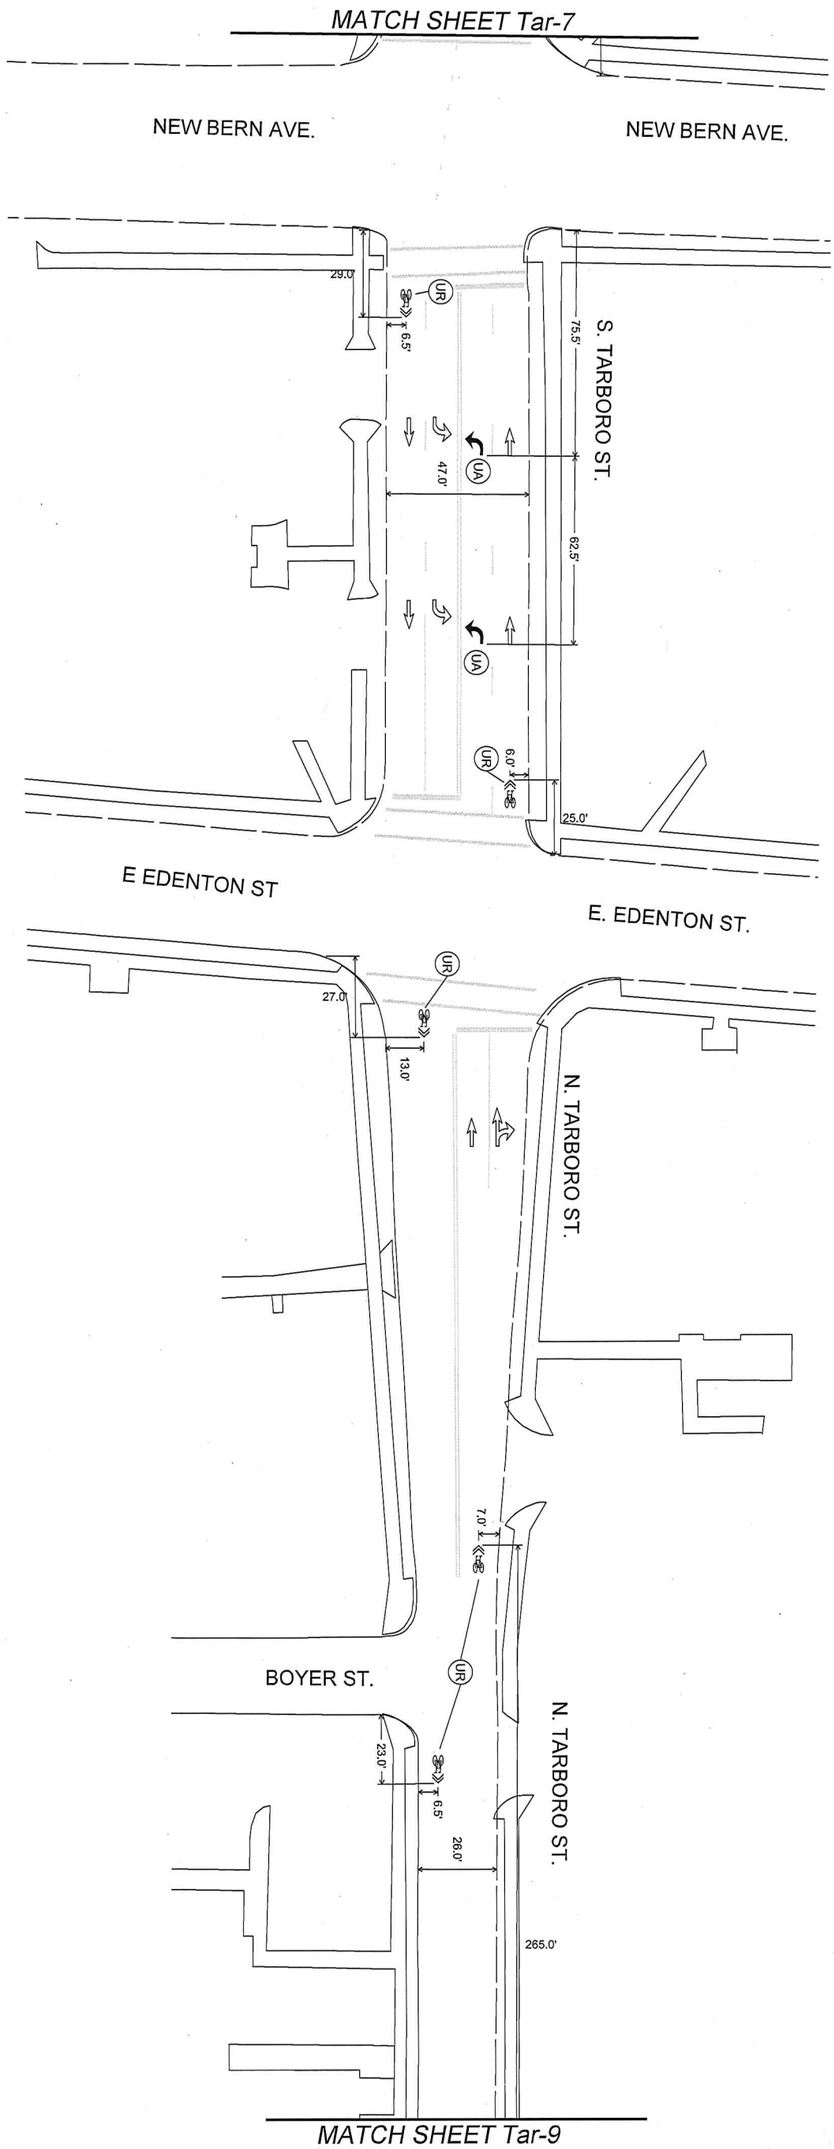

Engineering NC, P.C.
Transportation
Land Development
Environmental Services
4000 WestChase Blvd. Suite 530
Raleigh, North Carolina 27607
919.829.0328 • FAX 919.829.0329
NC License No.: C-3705

NORTH CAROLINA PROFESSIONAL ENGINEER SEAL 027696 JOSEPH L. LEWIS
08/11/2014

DATE	SEPTEMBER 2014
CADD TECH	BRP
CHECKED BY	AL
REVISIONS NO.	DATE
SCALES H/SCALE	1"=50'
V/SCALE	
PROJECT VHB 39139.00	
SHEET NO	Tar-8
DRAWING NO	

Proposed Bicycle Facilities
Pavement Marking Plan

TARBORO ST / ROCK QUARRY ROAD
Oakwood Ave to Martin Luther King Jr Blvd

CITY OF RALEIGH
PUBLIC WORKS DEPARTMENT

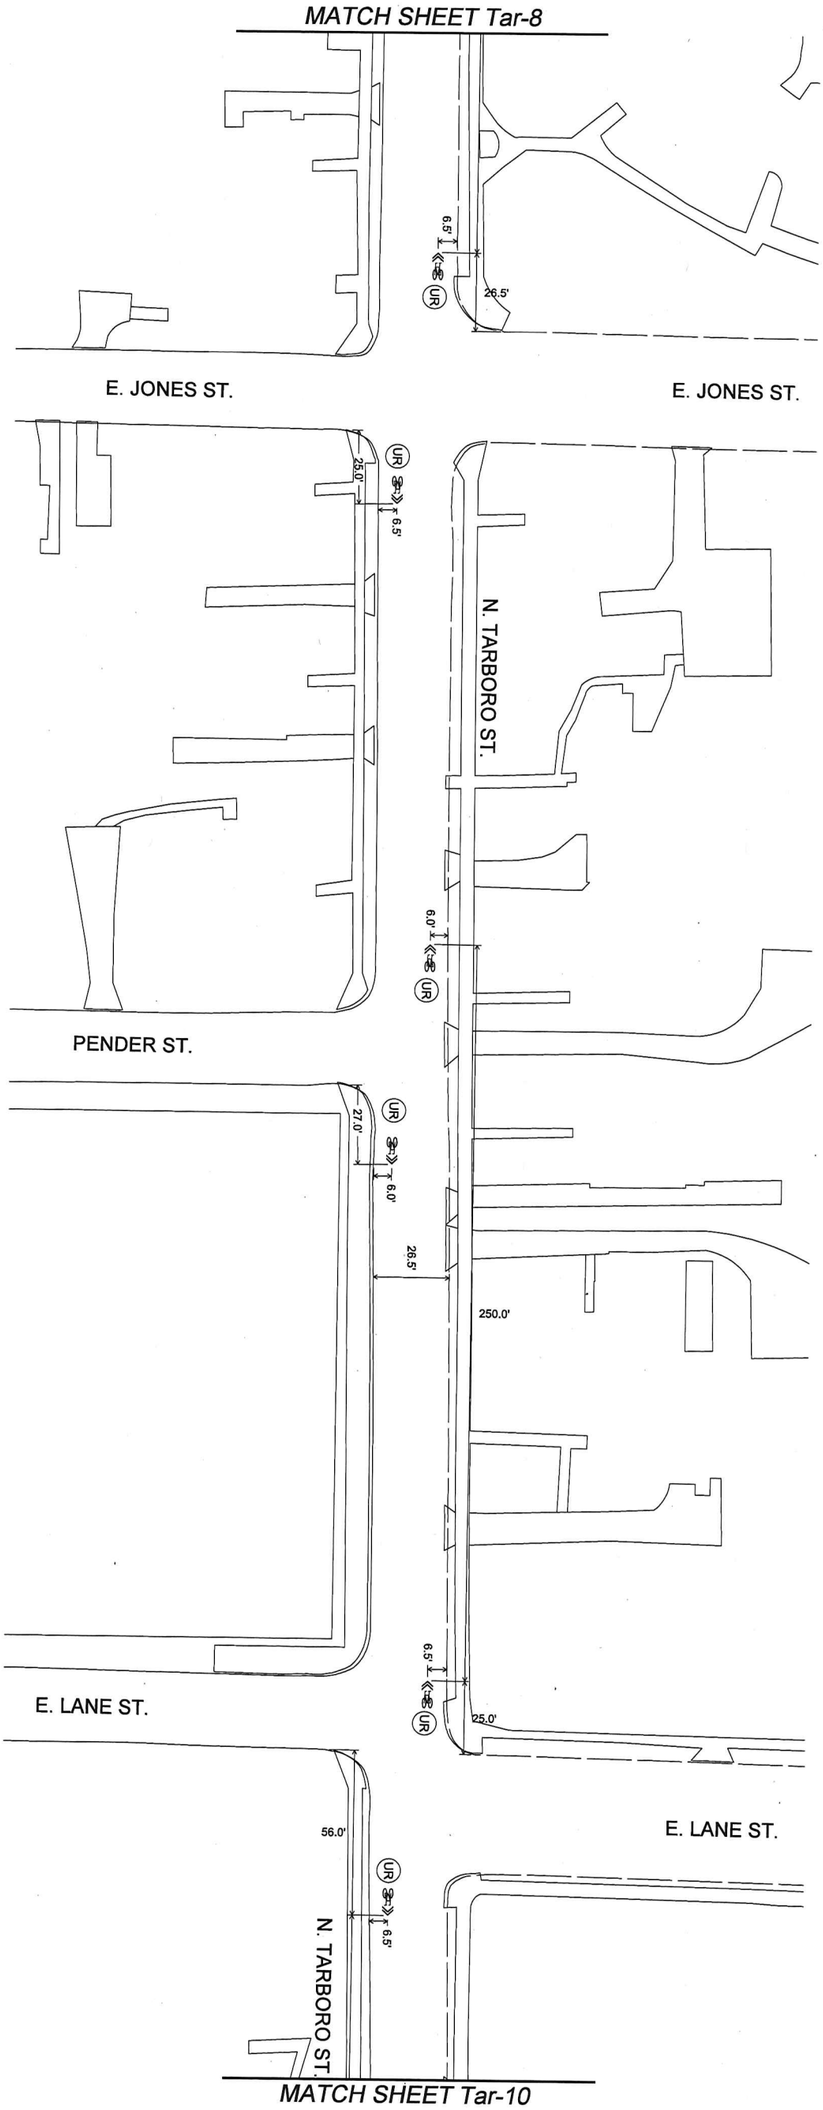

NORTH CAROLINA PROFESSIONAL SEAL 027696 ENGINEER JOSEPH L. LEWIS

09/10/2014

Engineering NC, P.C.
Transportation
Land Development
Environmental Services
4000 WestChase Blvd. Suite 530
Raleigh, North Carolina 27607
919.829.0328 • FAX 919.829.0329
NC License No.: C-3705

DATE:	SEPTEMBER 2014
CADD TECH:	BRP
CHECKED BY:	JLL

REVISIONS	
NO.	DATE

SCALES
HSCALE 1"=50'
VSCALE
PROJECT
VHB-38138.00
SHEET NO.
Tar-8
DRAWING NO.

Proposed Bicycle Facilities
Pavement Marking Plan

TARBORO ST / ROCK QUARRY ROAD
Oakwood Ave to Martin Luther King Jr Blvd

CITY OF RALEIGH
PUBLIC WORKS DEPARTMENT

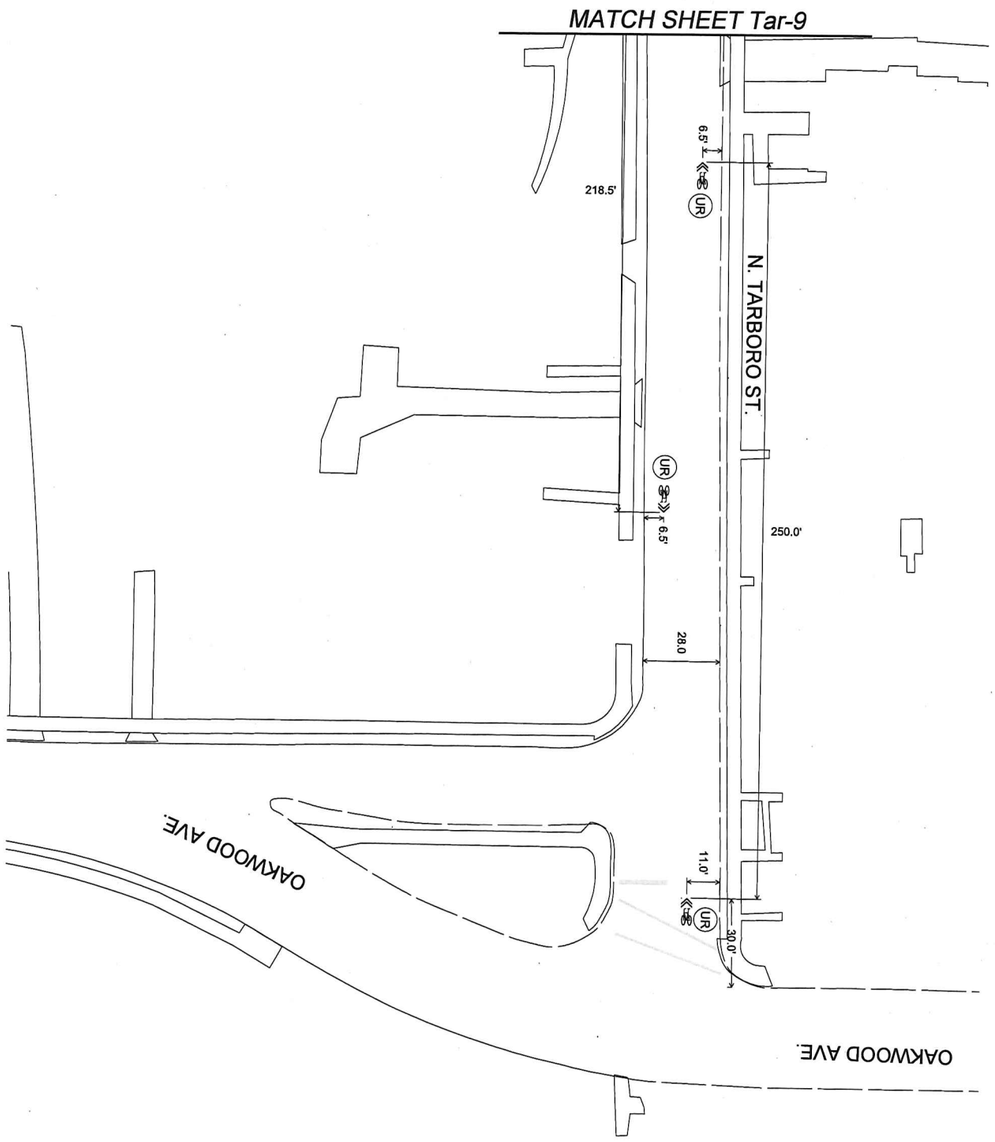

NORTH CAROLINA
PROFESSIONAL SEAL
027696
ENGINEER
JOSEPH L. LEWIS

9/24/2014

Engineering NC, P.C.
Transportation
Land Development
Environmental Services
4000 WestChase Blvd. Suite 530
Raleigh, North Carolina 27607
919.829.0328 • FAX 919.829.0329
NC License No.: C-3705

DRAWING NO.	Tar-10
SHEET NO.	
PROJECT	V16 38130.00
V SCALE	
H SCALE	1"=50'
SCALES	
REVISIONS	
NO.	
DATE	