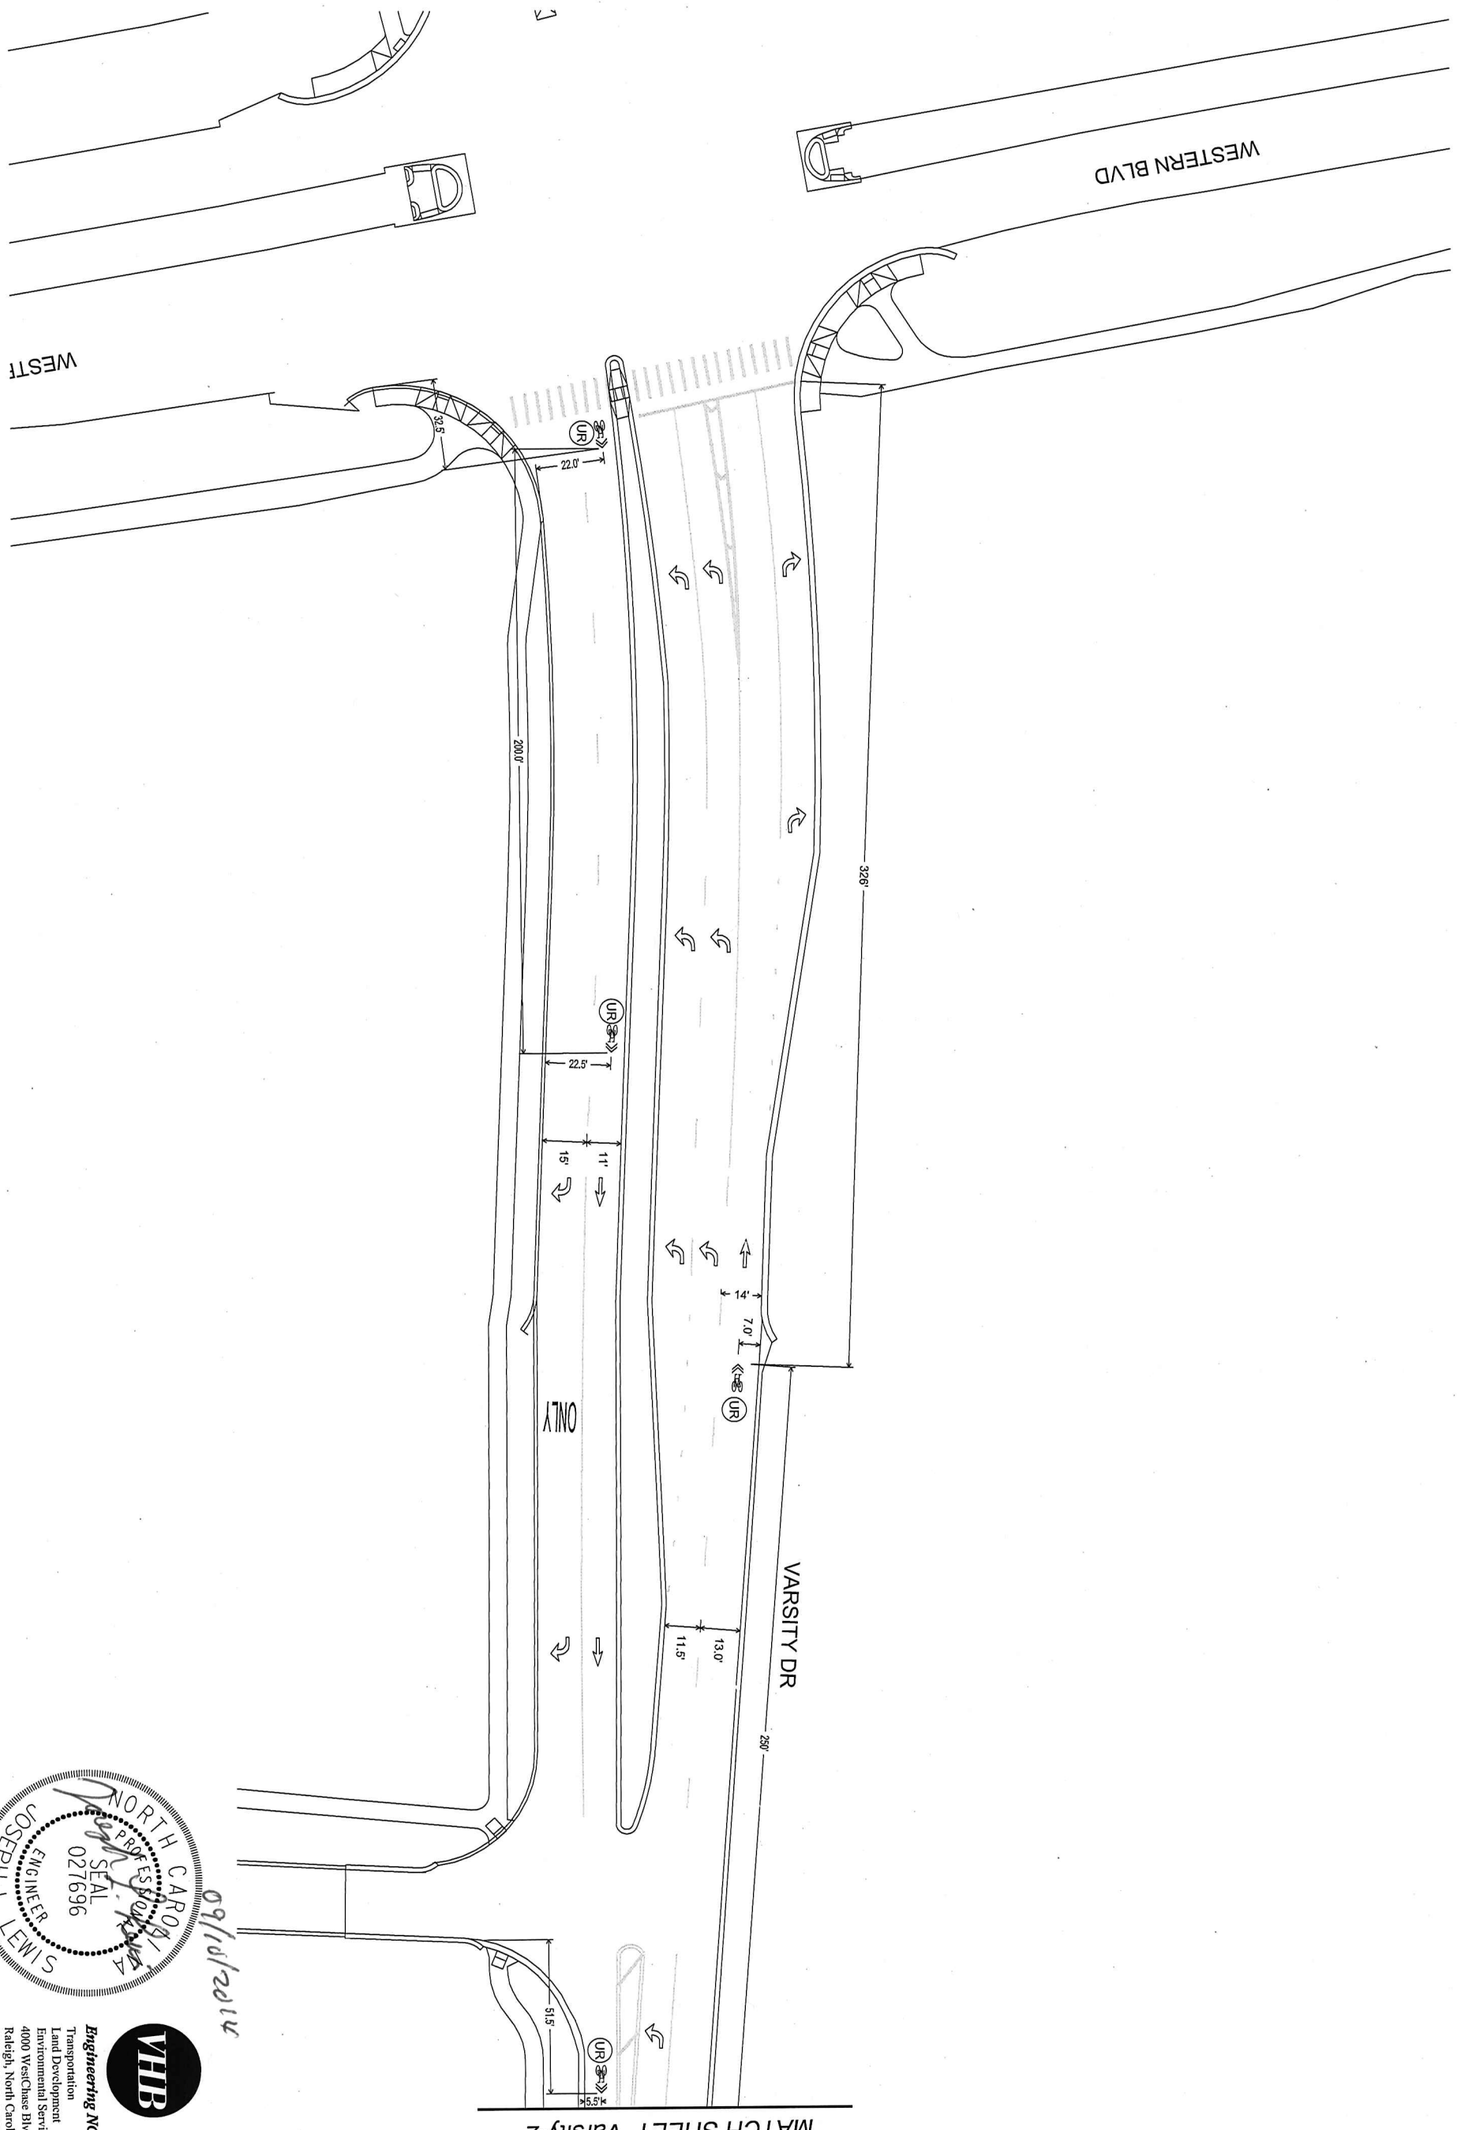

NORTH CAROLINA PROFESSIONAL ENGINEER SEAL 027696 JOSEPH L. LEWIS

09/09/2014

Engineering NC, PC.
Transportation
Land Development
Environmental Services
4000 WestChase Blvd, Suite 530
Raleigh, North Carolina 27607
919.829.0328 • FAX 919.829.0329
NC License No.: C-3705

DATE:	SEPTEMBER 2014
CADD TECH:	BRP
CHECKED BY:	AL

REVISIONS	
NO.	DATE

SCALES
HSCALE 1"=50'
VSCALE
PROJECT
VHB 38139.00
SHEET NO
V&P-1
DRAWING NO

Proposed Bicycle Facilities

Pavement Marking Plan

VARSITY DRIVE

Western Blvd. to Partners Way

CITY OF RALEIGH
PUBLIC WORKS DEPARTMENT

MATCH SHEET Varsity-3

VARSITY DR

250.0'

250.0'

250.0'

250.0'

5.5'

11.5'

11.5'

UR

UR

UR

MATCH SHEET Varsity-1

250.0'

6.5'

VARSITY DR

UR

UR

UR

6.0'

32.5'

09/10/2014

NORTH CAROLINA
PROFESSIONAL
SEAL
027696
ENGINEER
JOSEPH L. LEWIS

VHB

Engineering NC, P.C.

Transportation
Land Development
Environmental Services
4000 WestChase Blvd, Suite 530
Raleigh, North Carolina 27607
919.829.0328 • FAX 919.829.0329
NC License No.: C-3705

CITY OF RALEIGH
PUBLIC WORKS DEPARTMENT

VARSITY DRIVE
Western Blvd. to Partners Way

Proposed Bicycle Facilities
Pavement Marking Plan

DATE:	SEPTEMBER 2014
CADD TECH:	BRP
CHECKED BY:	JLL

REVISIONS

NO.	DATE

SCALES
HSCALE 1"=50'
VSCALE

PROJECT
VHB 38139.00

SHEET NO.
Var-2

DRAWING NO.

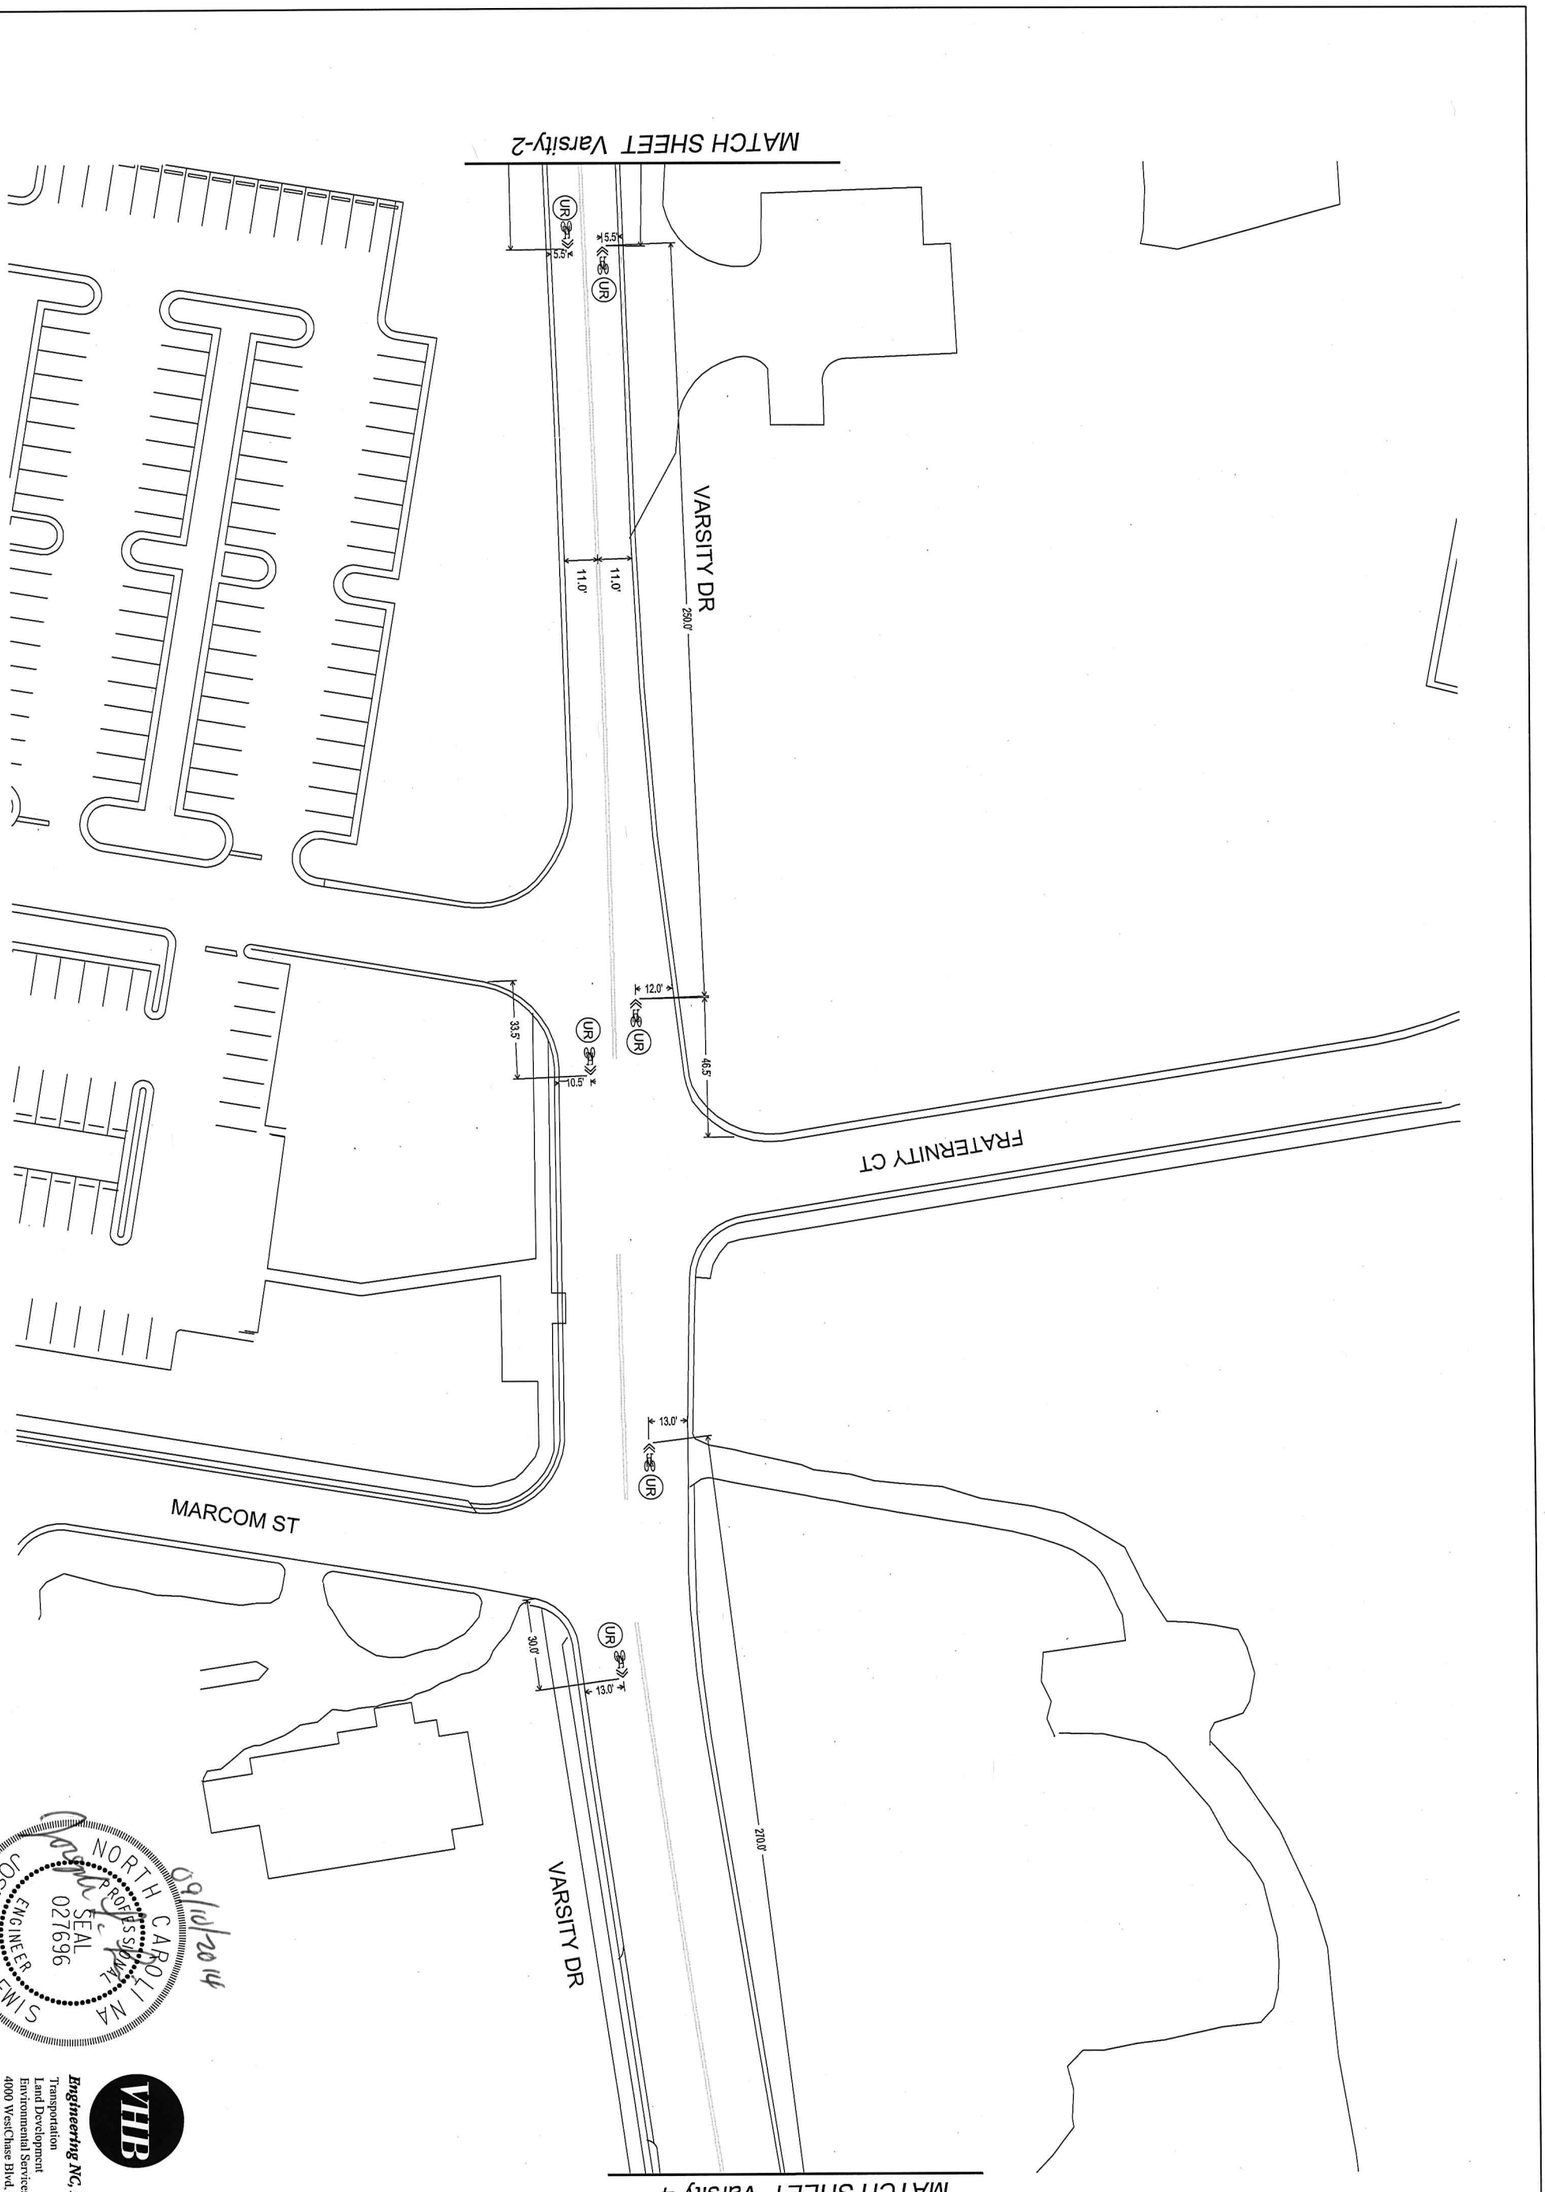

09/10/2014

NORTH CAROLINA PROFESSIONAL SEAL 027696 ENGINEER JOSEPH L. LEWIS

VHB ***Engineering NC, P.C.***

Transportation
Land Development
Environmental Services
4000 WestChase Blvd. Suite 530
Raleigh, North Carolina 27607
919.829.0328 • FAX 919.829.0329
NC License No.: C-3705

DATE:	SEPTEMBER 2014
CADD TECH:	BBP
DESIGNED BY:	AL

REVISIONS

NO.	DATE

SCALES
HSCALE 1"=50'
VSCALE
PROJECT
VHB 38139.00
SHEET NO
Var-3
DRAWING NO

Proposed Bicycle Facilities
Pavement Marking Plan

VARSITY DRIVE
Western Blvd. to Partners Way

CITY OF RALEIGH
PUBLIC WORKS DEPARTMENT

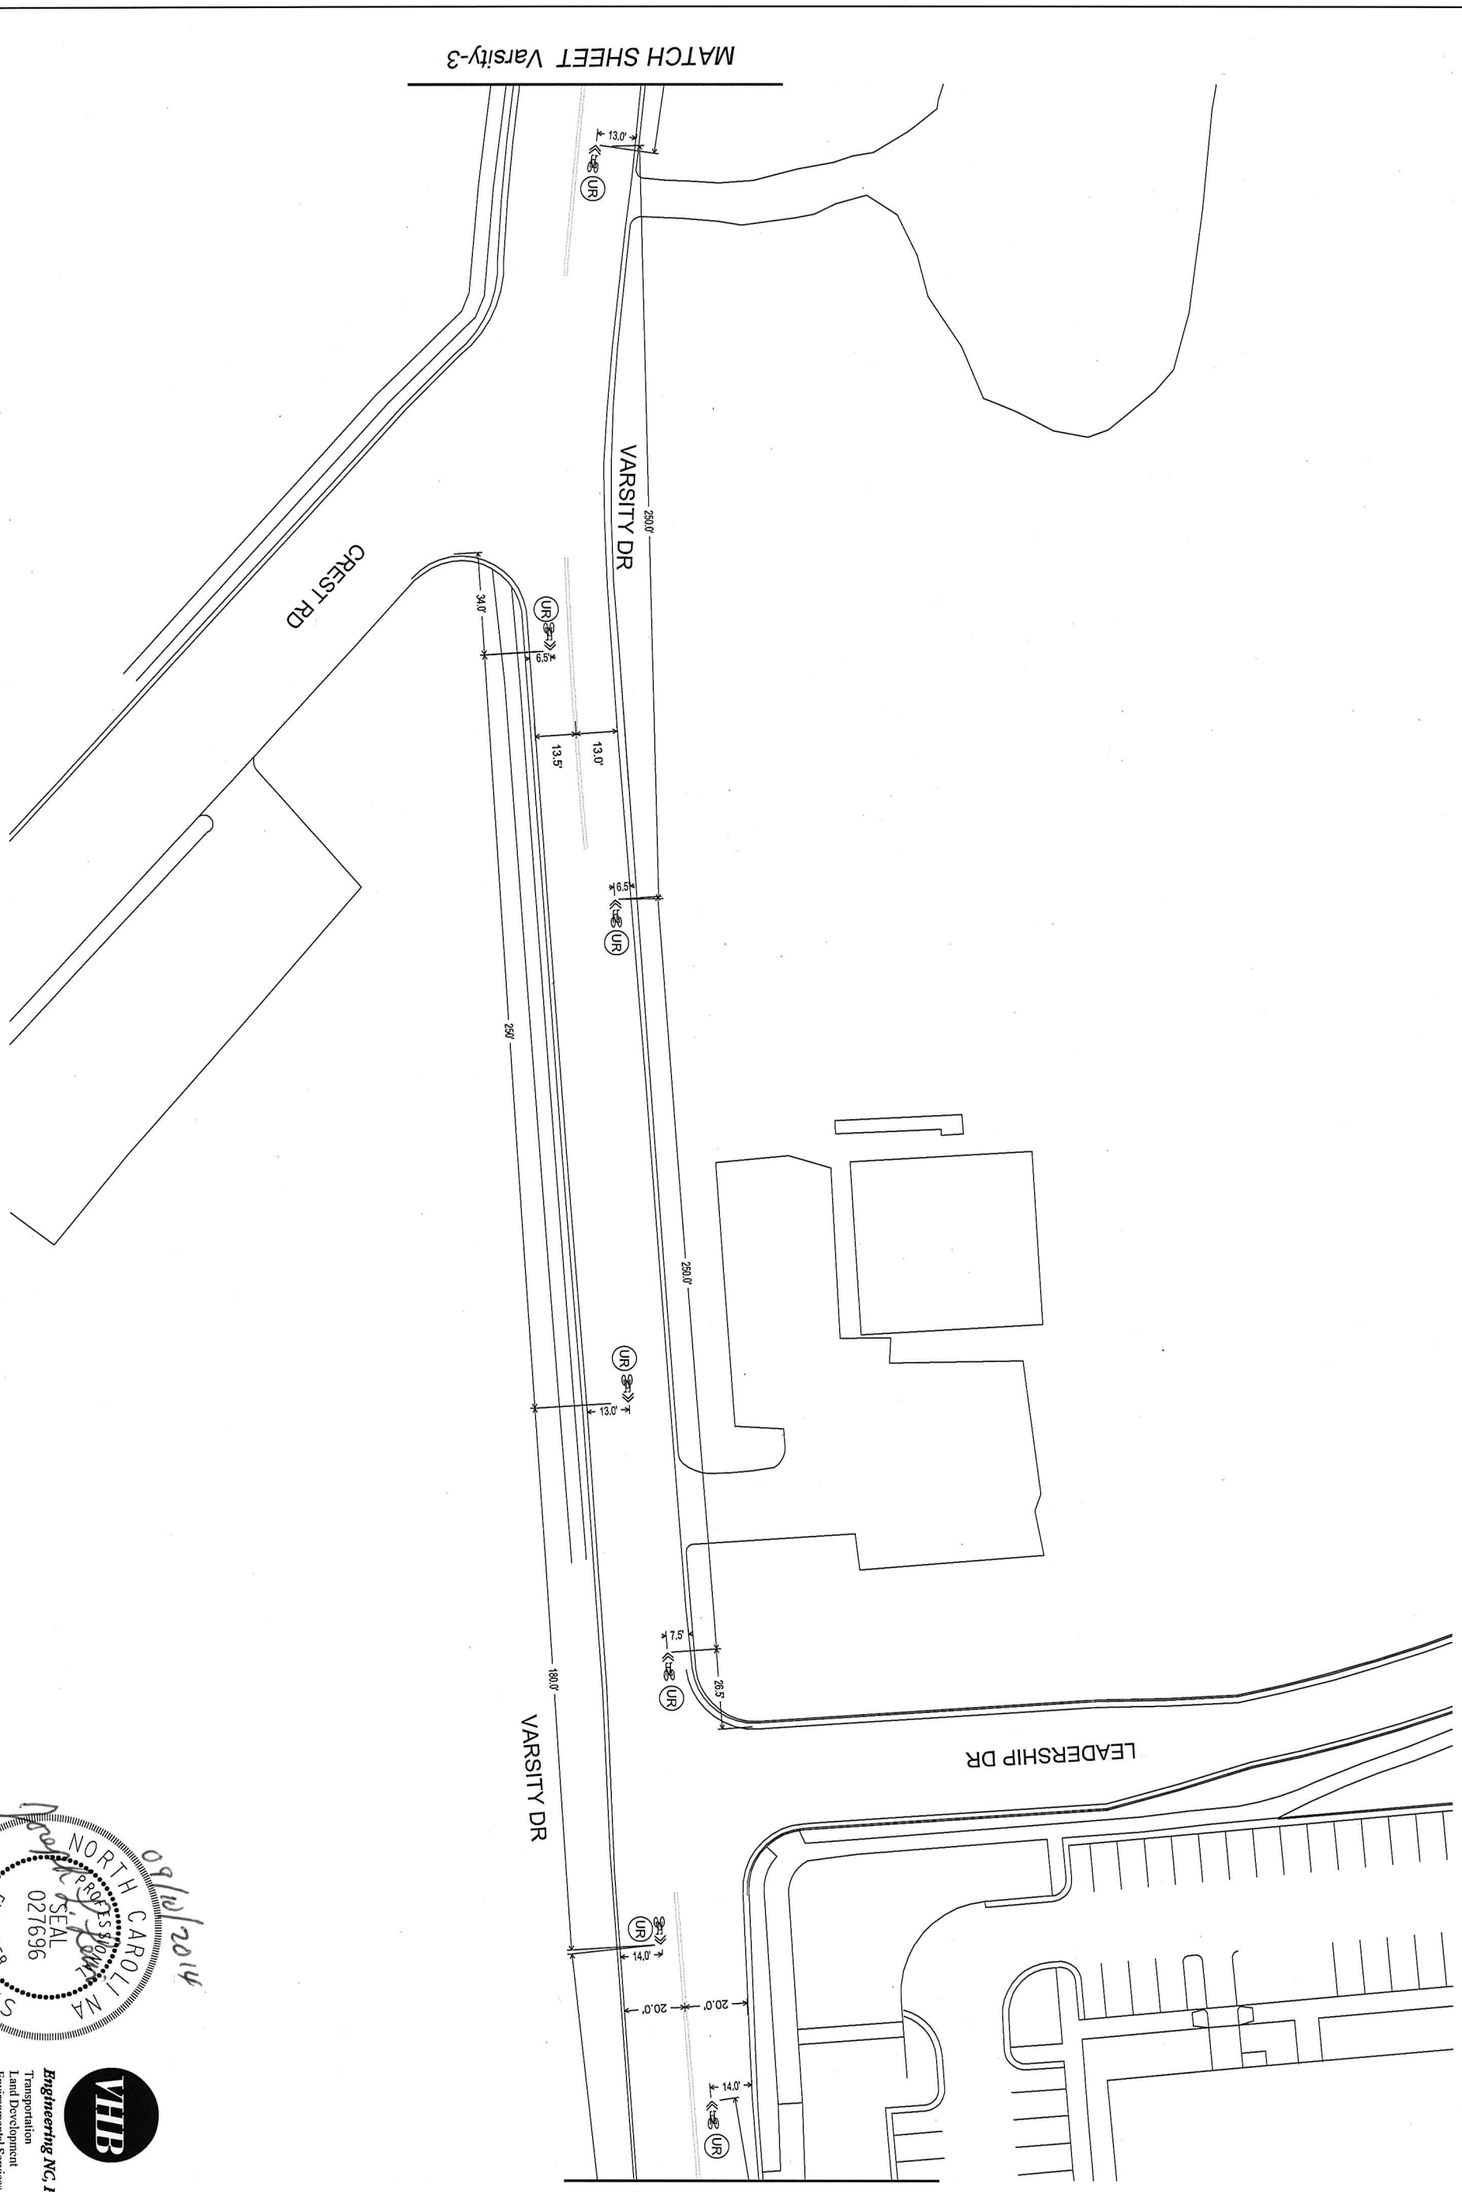

NORTH CAROLINA
PROFESSIONAL ENGINEER SEAL
027696
JOSEPH L. LEWIS
08/18/2014

Engineering NC, P.C.
Transportation
Land Development
Environmental Services
4000 WestChase Blvd, Suite 530
Raleigh, North Carolina 27607
919.829.0328 • FAX 919.829.0329
NC License No.: C-3765

Proposed Bicycle Facilities

Pavement Marking Plan

VARSITY DRIVE

Western Blvd. to Partners Way

CITY OF RALEIGH
PUBLIC WORKS DEPARTMENT

DATE:	SEPTEMBER 2014
CADD TECH:	BRP
CHECKED BY:	ALL
REVISIONS	
NO.	DATE
SCALES	
HSCALE 1"=50'	
VSCALE	
PROJECT	
VHB 38139.00	
SHEET NO.	
Var-4	
DRAWING NO.	

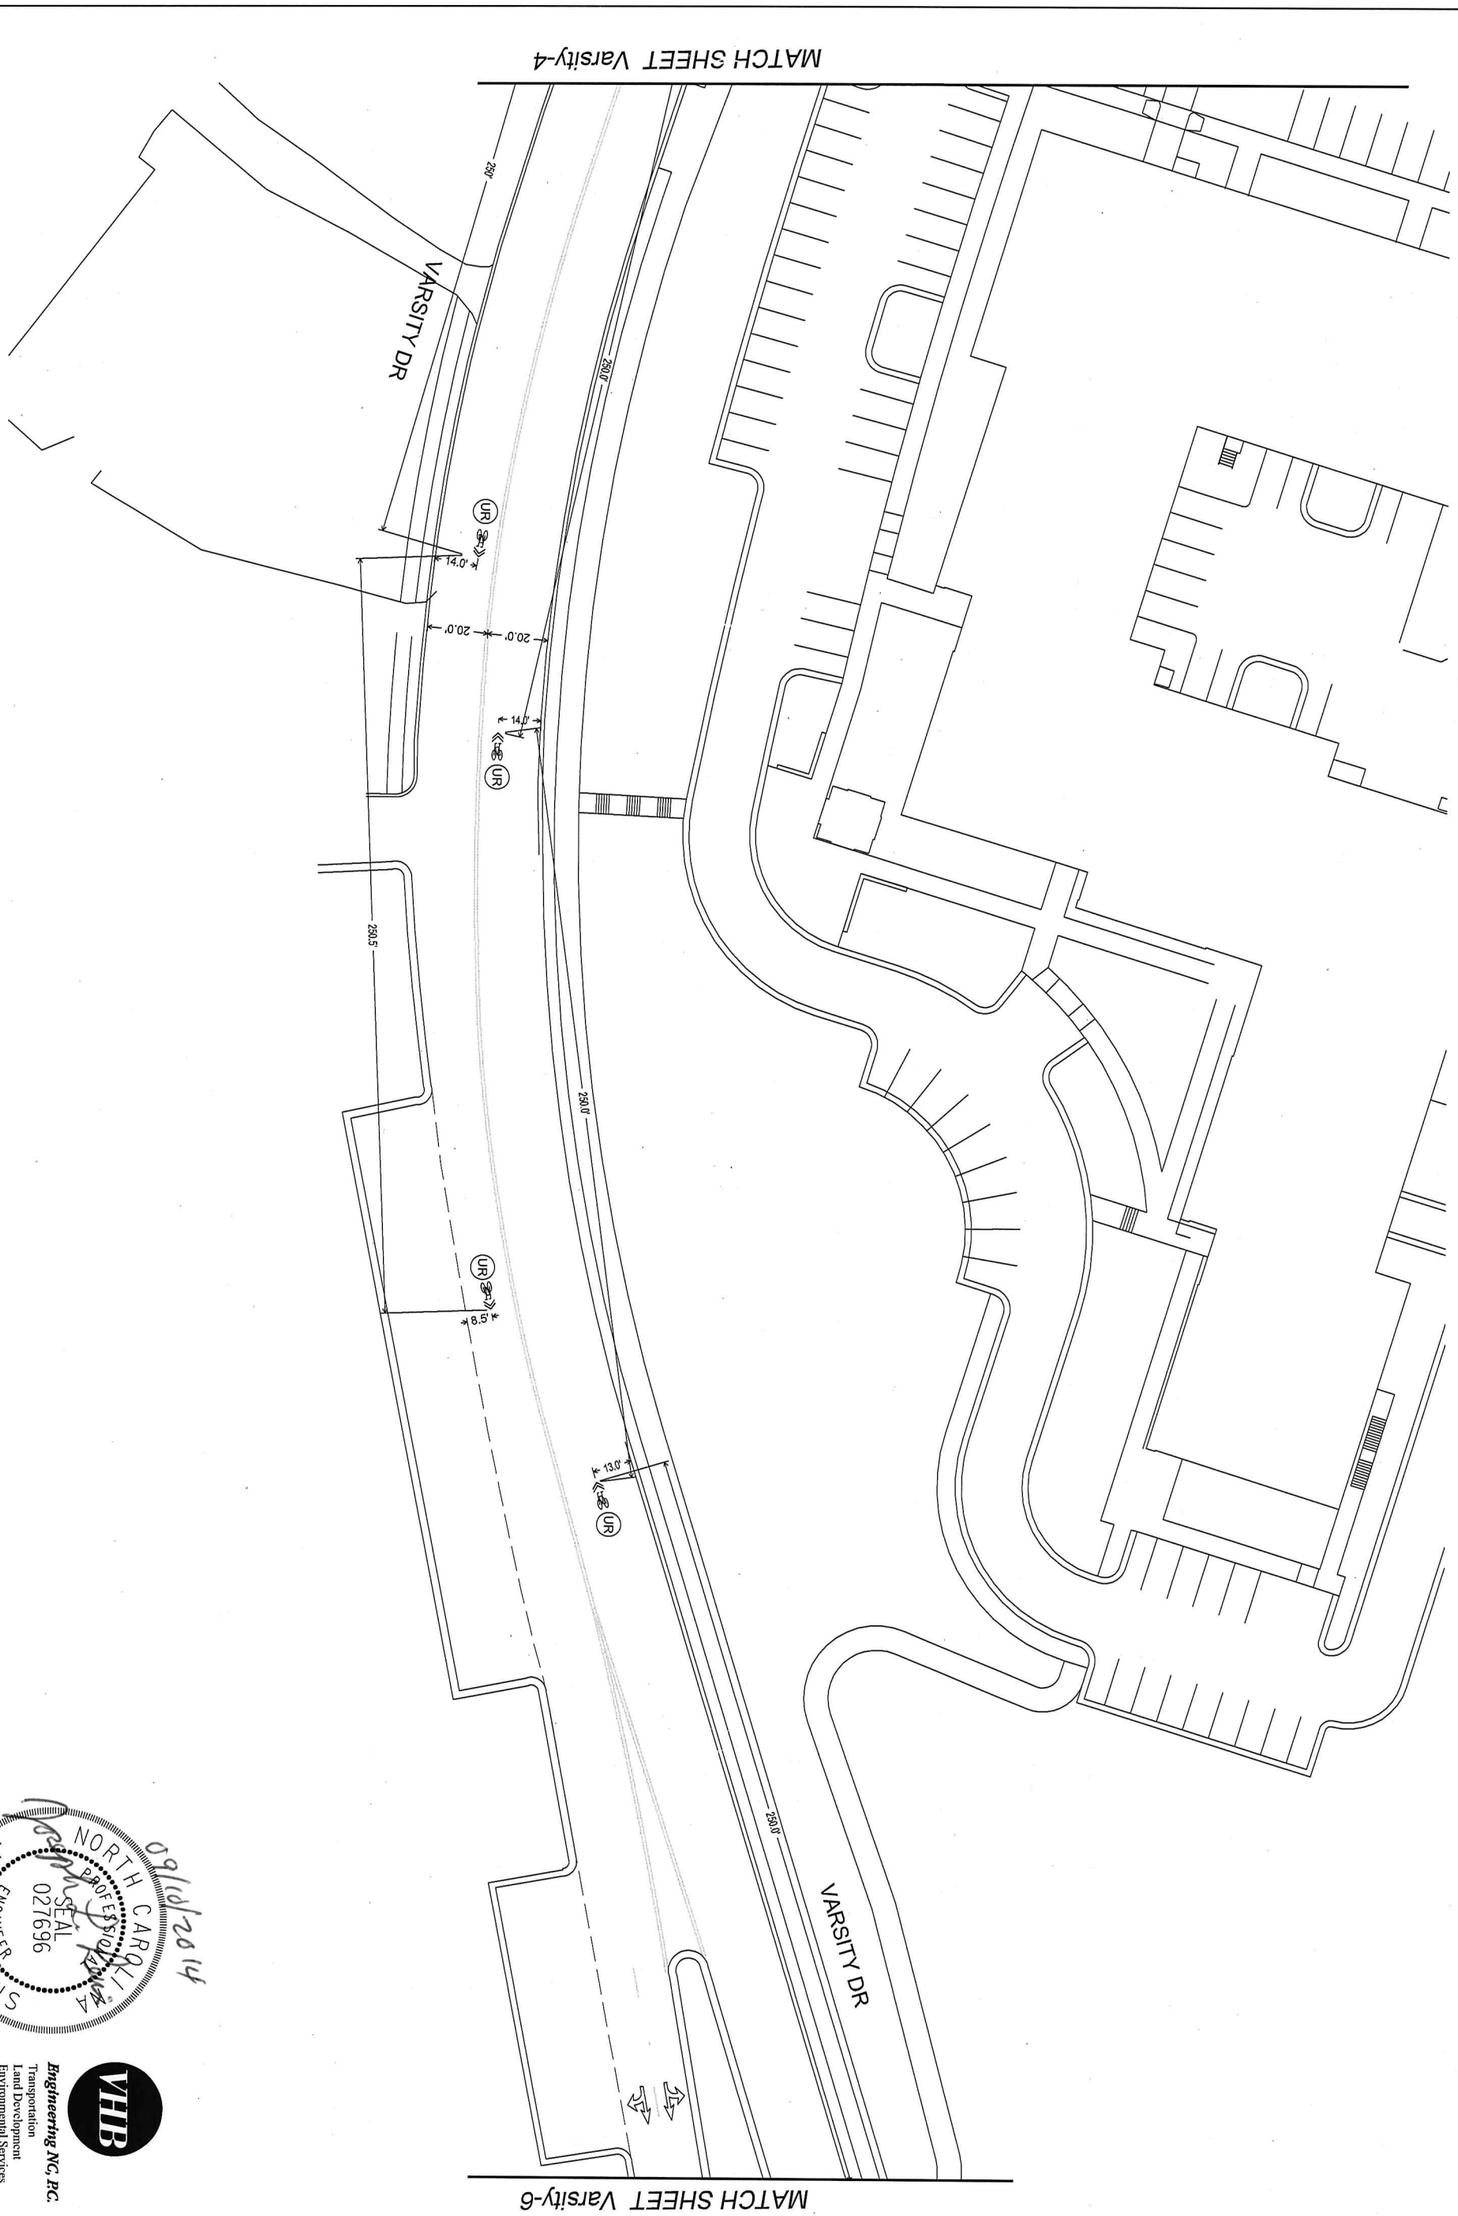

09/10/2014

NORTH CARROLL A. PROFESSIONAL SEAL 027696 ENGINEER JOSEPH L. LEWIS

Engineering NC, P.C.
Transportation
Land Development
Environmental Services
4000 WestChase Blvd, Suite 530
Raleigh, North Carolina 27607
919.829.0328 • FAX 919.829.0329
NC License No.: C-3705

DATE:	SEPTEMBER 2014
CAD/ TECH:	BNP
CHECKED BY:	JLL

REVISIONS	
NO.	DATE

SCALES
HSCALE 1"=50'
VSCALE

PROJECT
VHB 38139.00

SHEET NO.
Var-5
DRAWING NO.

Proposed Bicycle Facilities
Pavement Marking Plan

VARSITY DRIVE
Western Blvd. to Partners Way

CITY OF RALEIGH
PUBLIC WORKS DEPARTMENT

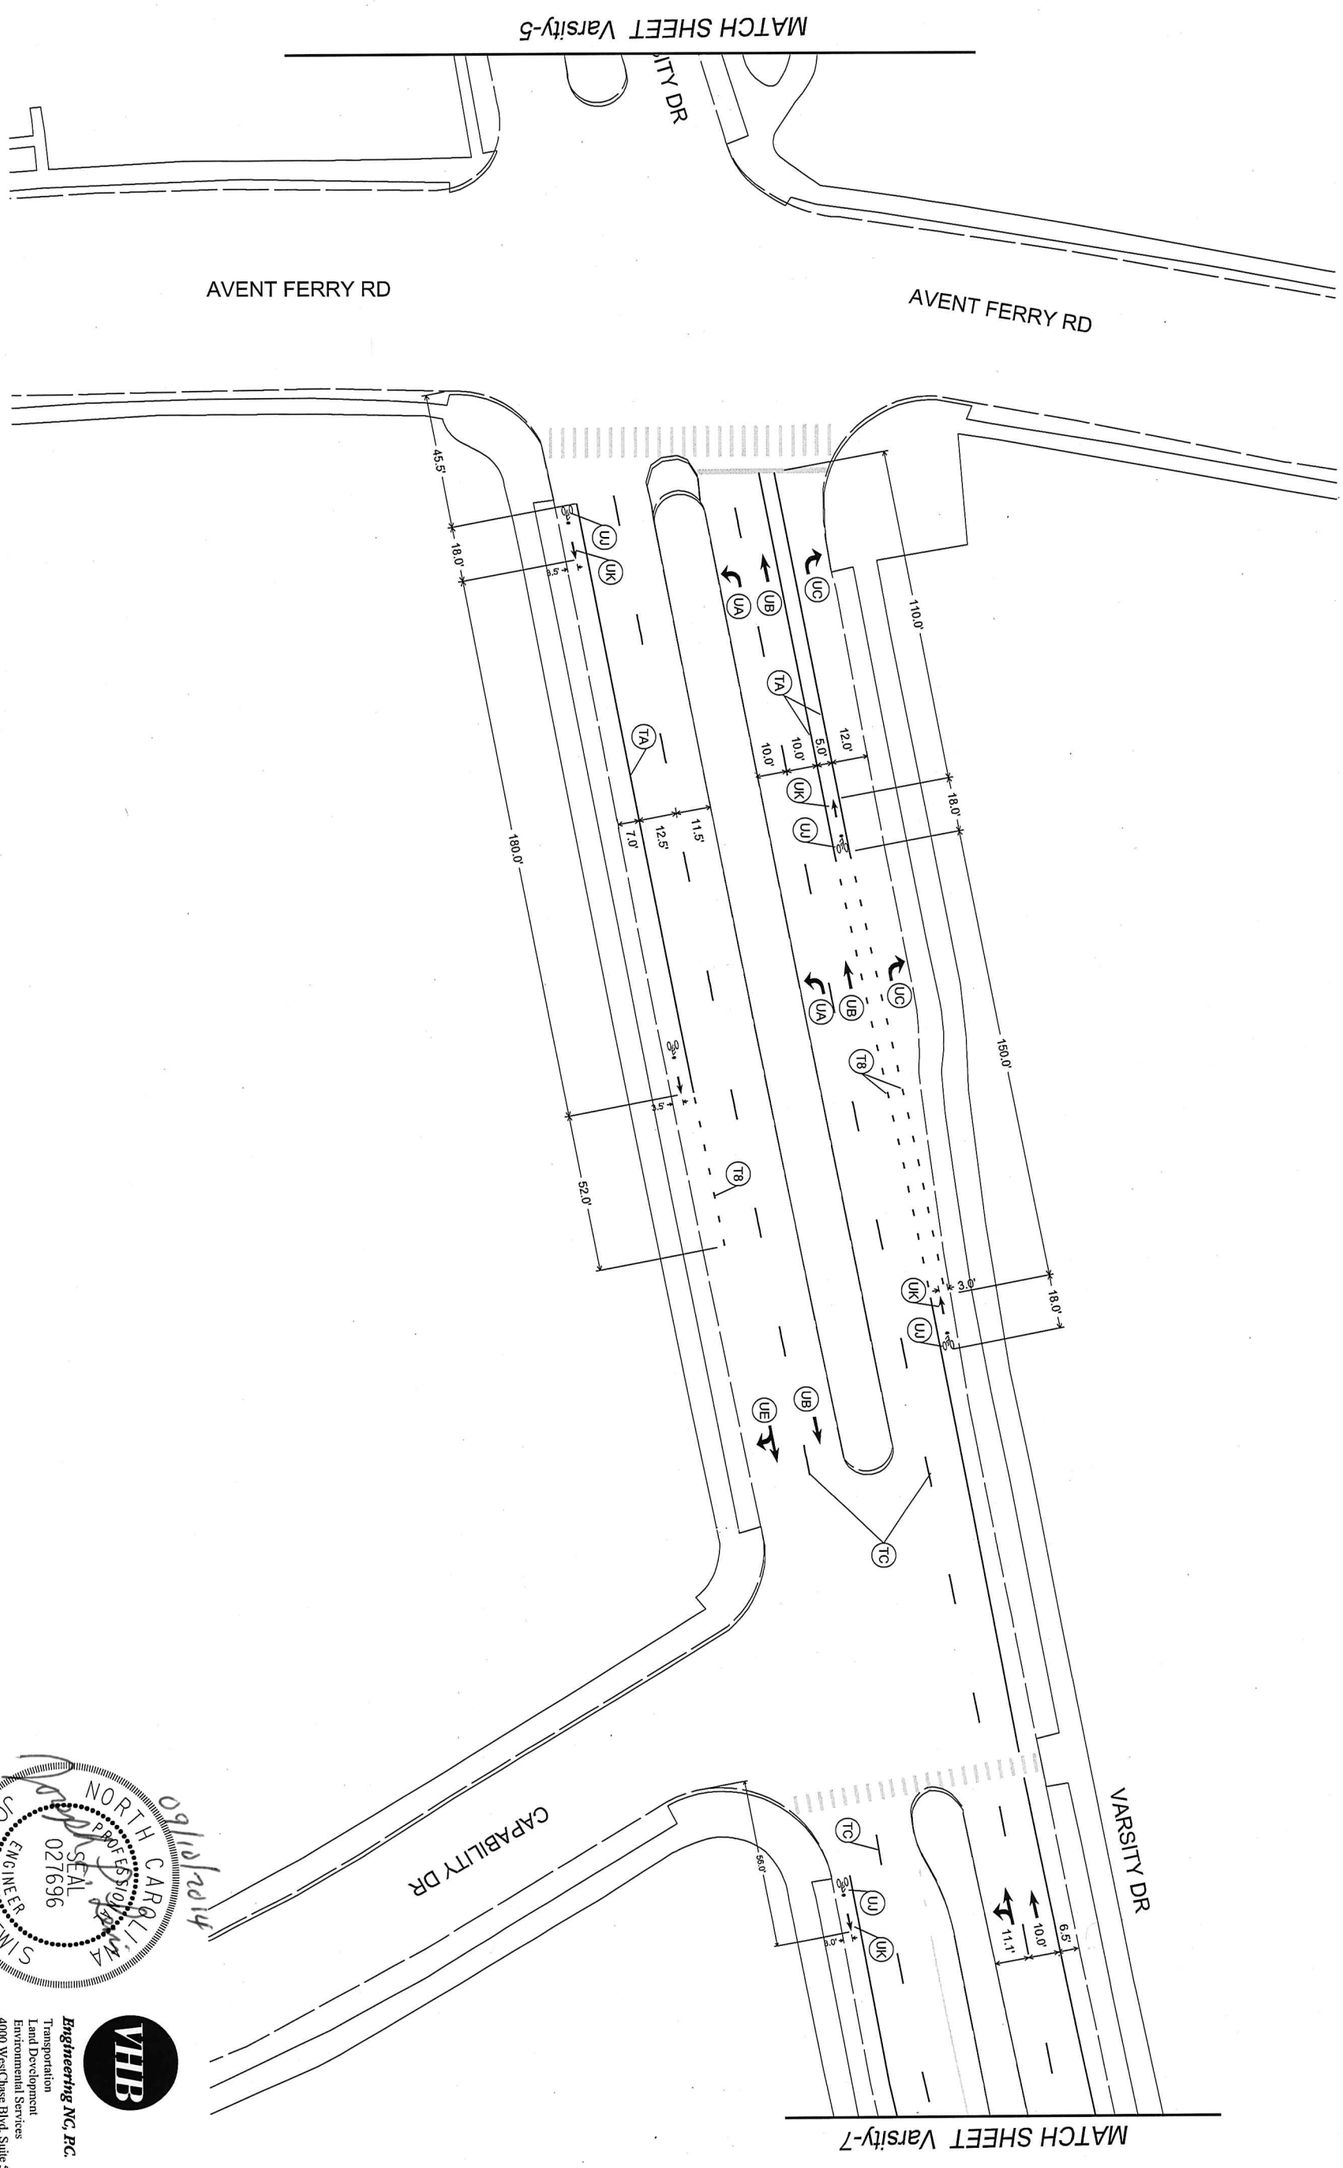

NORTH CAROLINA
PROFESSIONAL ENGINEER
SEAL
027696
JOSEPH L. LEWIS
09/09/2014

Engineering NC, P.C.
Transportation
Land Development
Environmental Services
4000 WestChase Blvd. Suite 530
Raleigh, North Carolina 27607
919.829.0328 • FAX 919.829.0329
NC License No.: C-3705

DATE:	SEPTEMBER 2014
CADD TECH:	BSP
CHECKED BY:	JL

NO.	REVISIONS	DATE

SCALES
HSCALE 1"=50'
VSCALE
PROJECT
VHB 38139.00
SHEET NO
Var-6
DRAWING NO.

Proposed Bicycle Facilities
Pavement Marking Plan

VARSITY DRIVE
Western Blvd. to Partners Way

CITY OF RALEIGH
PUBLIC WORKS DEPARTMENT

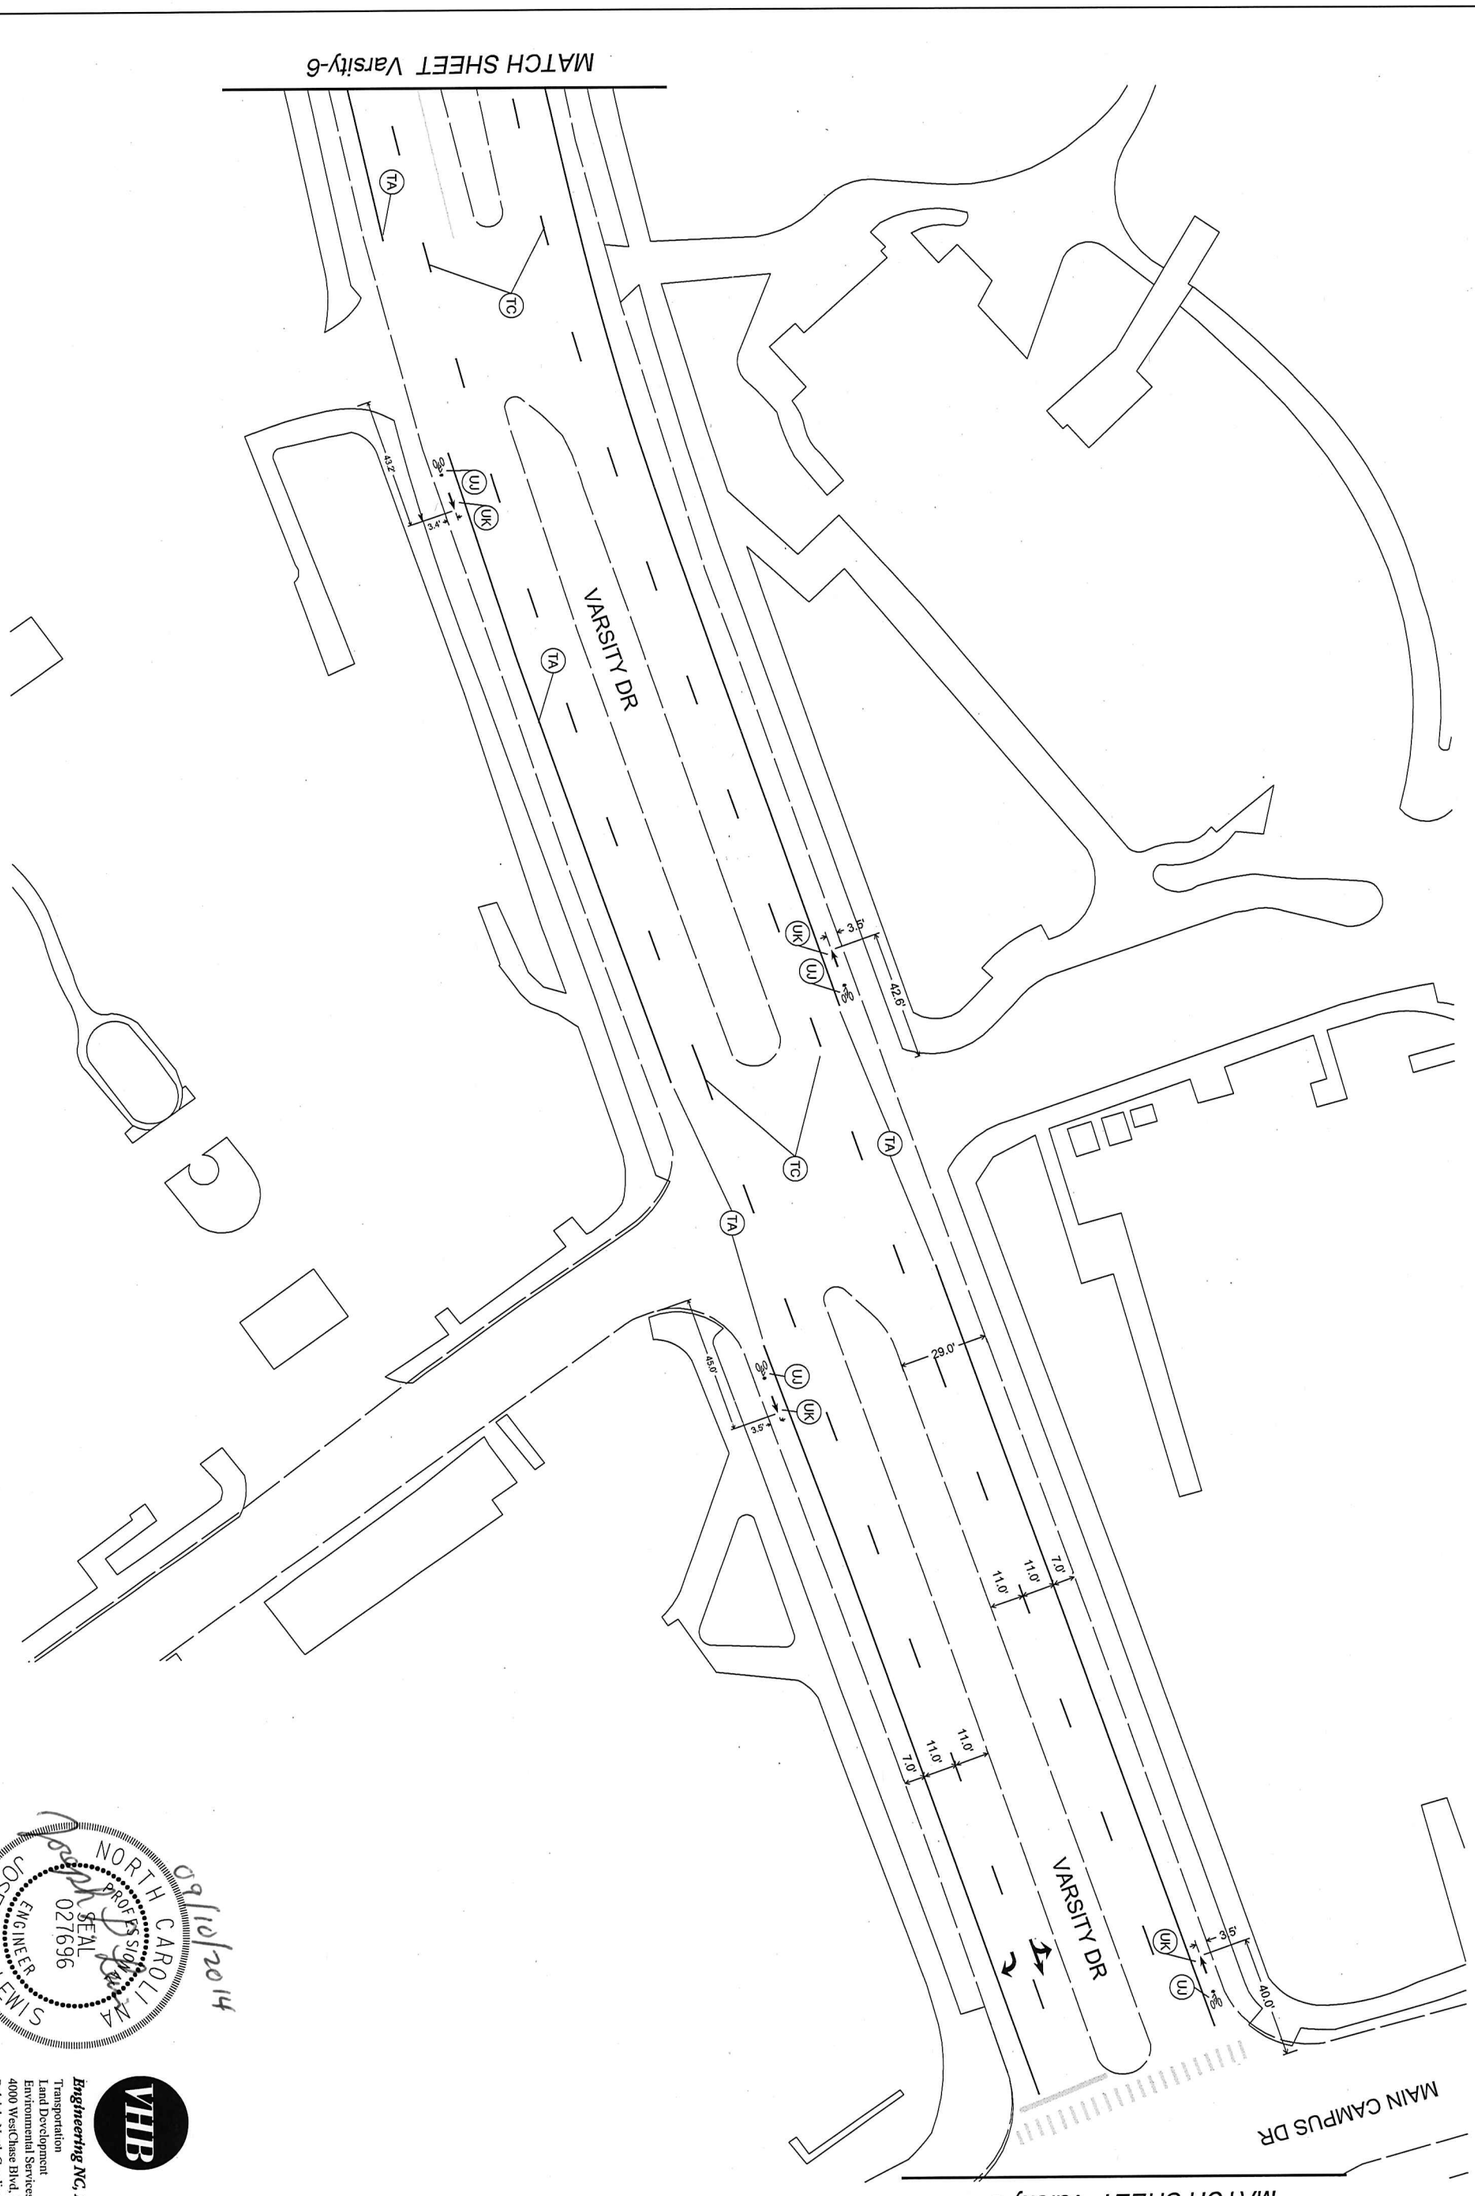

NORTH CAROLINA
PROFESSIONAL ENGINEER
SEAL
027696
JOSEPH L. LEWIS

09/10/2014

VHB

Engineering NC, PC.
Transportation
Land Development
Environmental Services
4000 WestChase Blvd. Suite 530
Raleigh, North Carolina 27607
919.829.0328 • FAX 919.829.0329
NC License No.: C-3703

DATE:	SEPTEMBER 2014
CADD TECH:	BRP
CHECKED BY:	JL

REVISIONS	
NO.	DATE

SCALES
HSCALE 1"=50'
VSCALE

PROJECT
WB13813.00

SHEET NO
Var-7

DRAWING NO

Proposed Bicycle Facilities
Pavement Marking Plan

VARSITY DRIVE
Western Blvd. to Avent Ferry Rd.

CITY OF RALEIGH
PUBLIC WORKS DEPARTMENT

CITY OF RALEIGH
PUBLIC WORKS DEPARTMENT

VARSITY DRIVE
Western Blvd. to Avent Ferry Rd.

Proposed Bicycle Facilities
Pavement Marking Plan

09/10/2014

NORTH CAROLINA PROFESSIONAL SEAL 027696 ENGINEER JOSEPH L. LEWIS

VHB
Engineering NC, P.C.
Transportation
Land Development
Environmental Services
4000 WestChase Blvd, Suite 530
Raleigh, North Carolina 27607
919.829.0328 • FAX 919.829.0329
NC License No.: C-3705

DATE:	SEPTEMBER 2014
CADD TECH:	BRP
CHECKED BY:	JLL

REVISIONS

NO.	DATE

SCALES
HSCALE 1"=50'
VSCALE

PROJECT
VHB 38139.00

SHEET NO.
Var-8

DRAWING NO.