14-Foot Sidewalk Streetscape

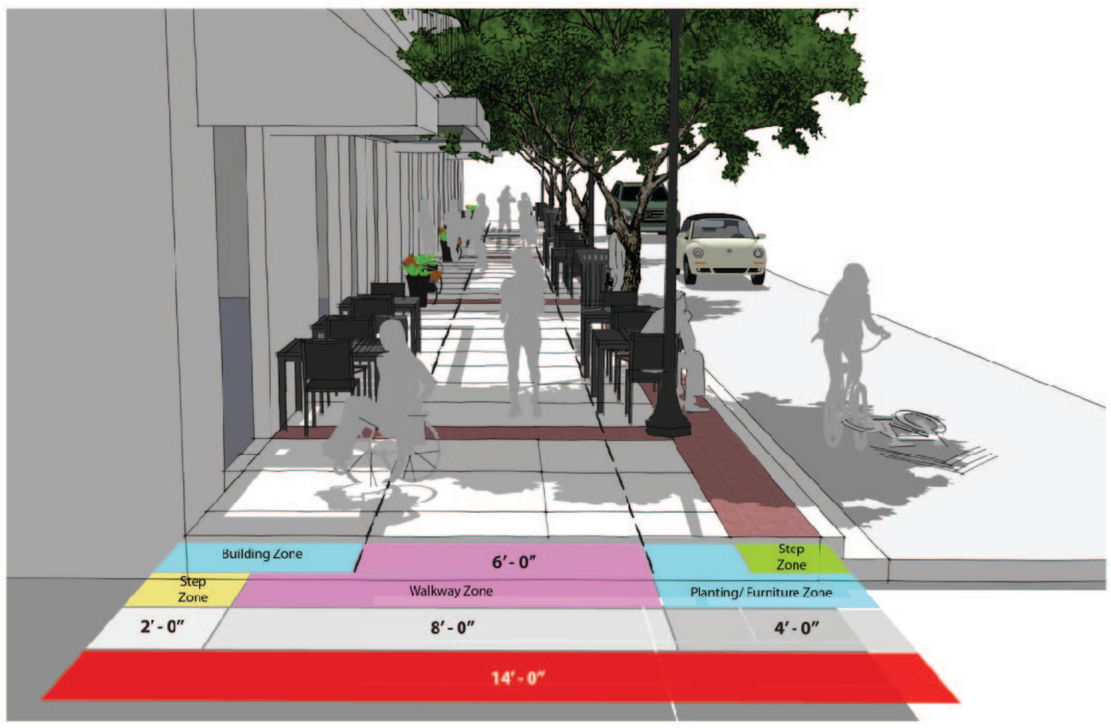

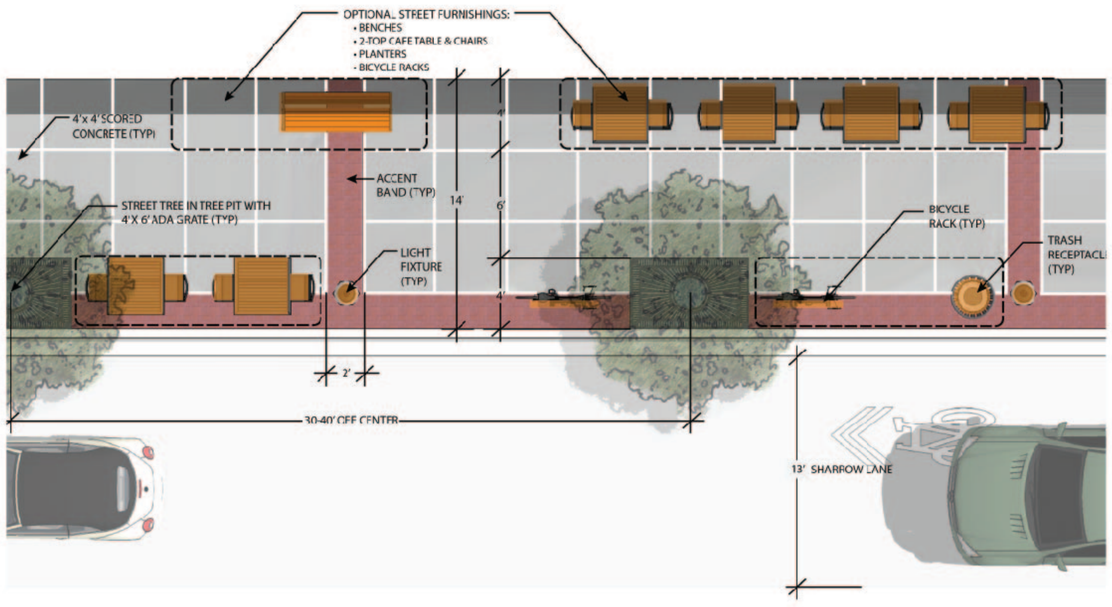

Streetscape Element Options

$37.32/fixture/month
Duke Energy Progress Lighting
Mitchell Top Hat & Masterpiece Post
Style VI

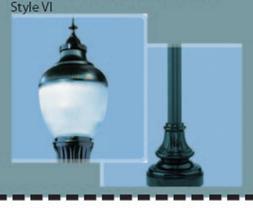

$1486/Bench
Victor Stanley Classic Series C-138

$996/Litter Receptacle
Victor Stanley Ironsites (TM) SD-42

Existing Selection

$1000/Tree Grate
Neenah Foundry R-8811 Boulevard Collection

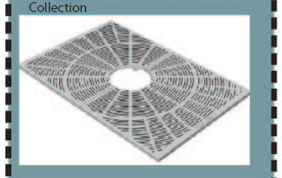

$200/Bike Rack
Madrax 'U' Bike Rack (U158-SF-G)

$28.43/fixture/month
Duke Energy Progress Lighting
Black Decorative Cutoff Enclosed

$15.38/fixture/month
Duke Energy Progress Lighting
Black Decorative Cutoff Enclosed

$996/Bench
Victor Stanley Steelsites (TM) RB-28

$1250/Bench
Victor Stanley Homestead Series Model 32

$1136/Litter Receptacle
Victor Stanley Streetsites Series (TM) TH-36

$1106/Litter Receptacle
Victor Stanley Steelsites Series (TM) NSDC-45

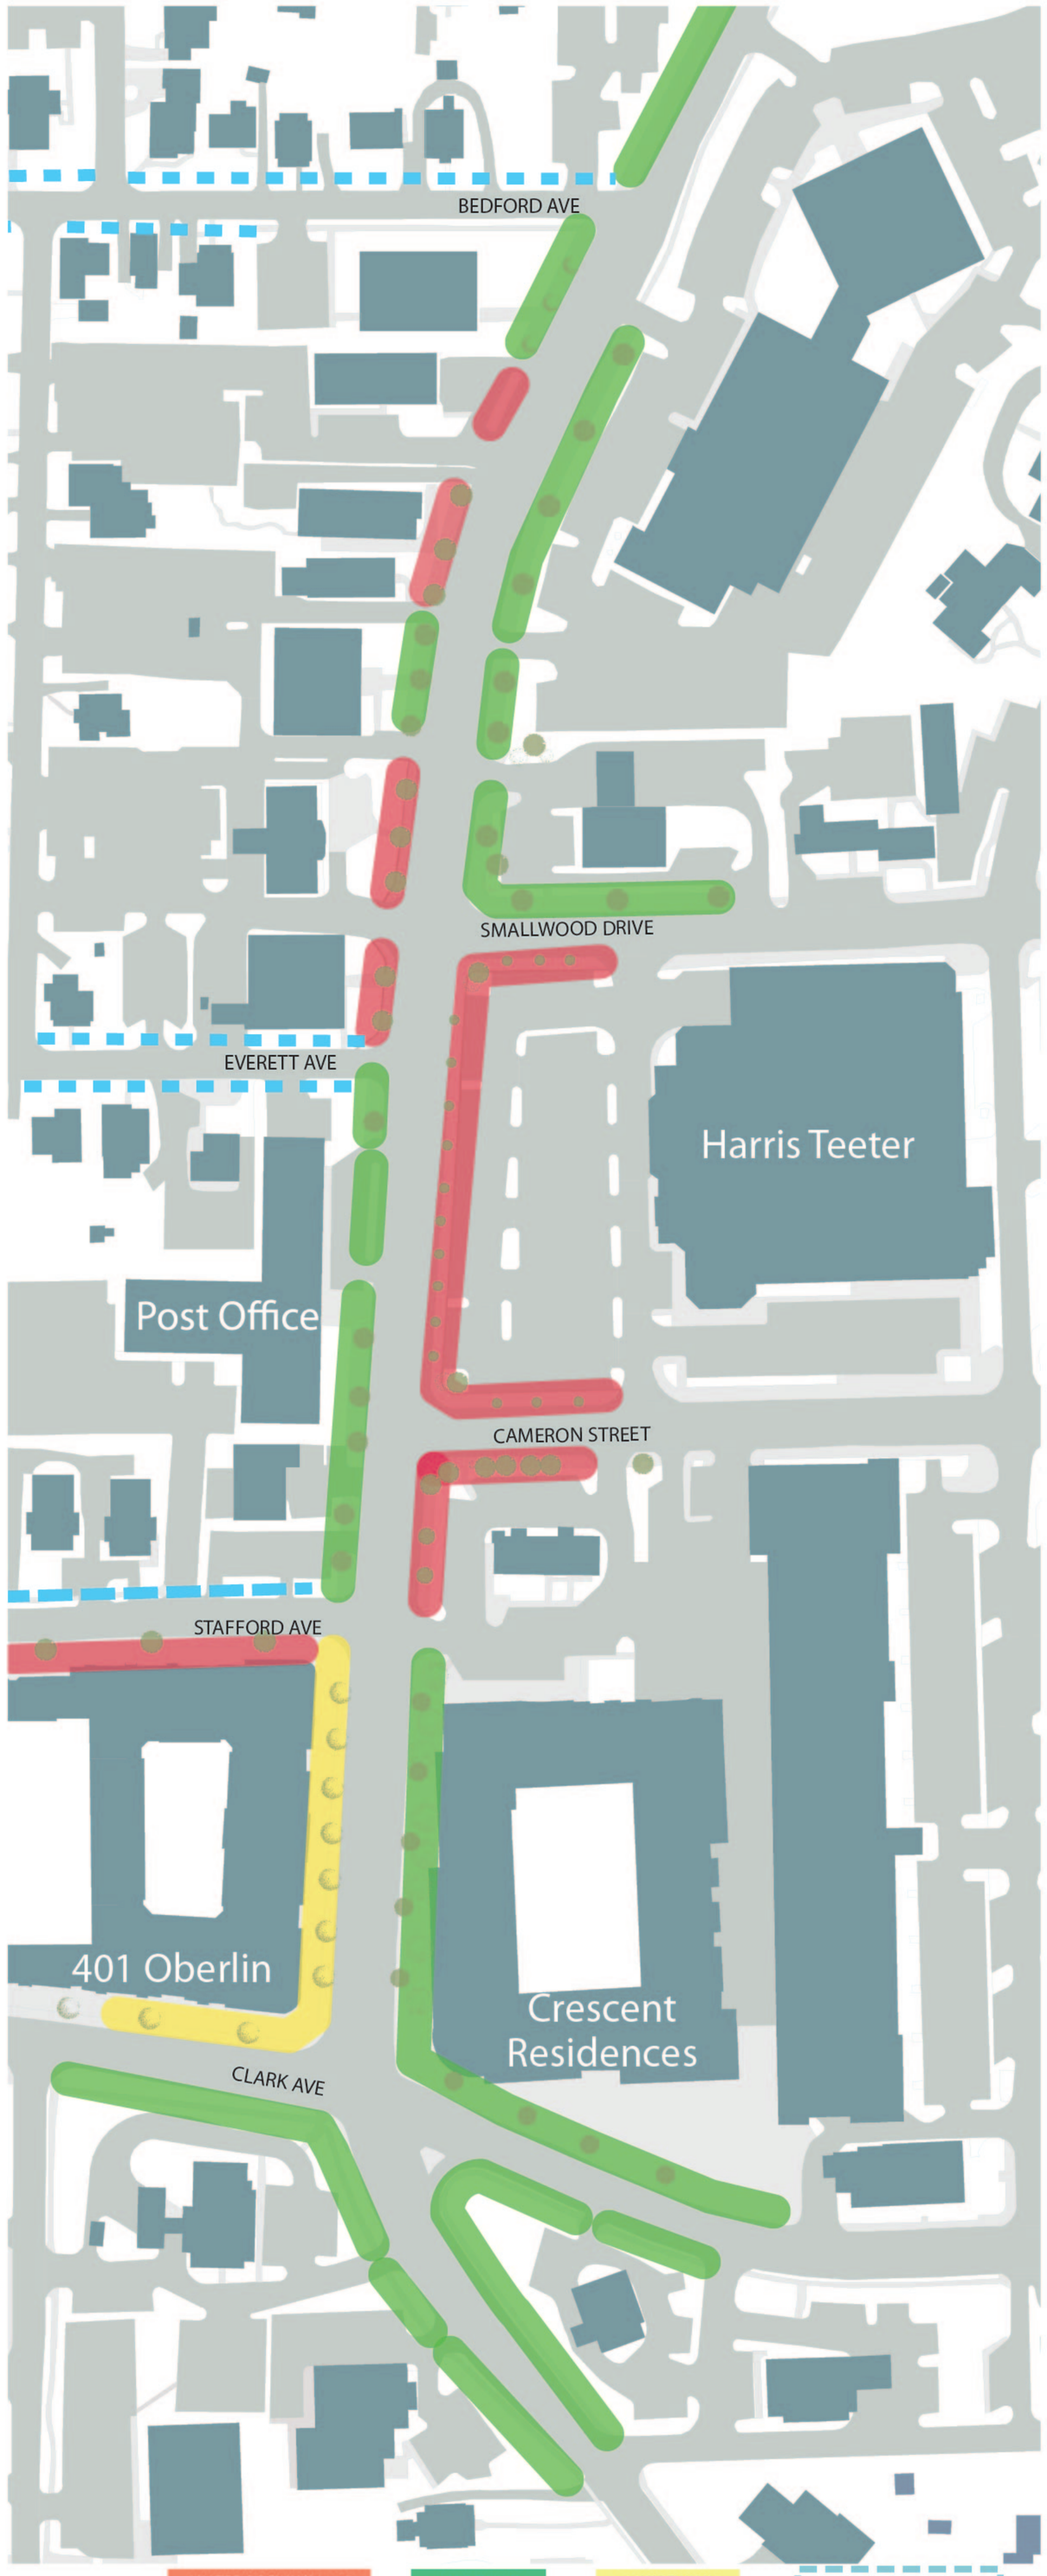

Oberlin Road Streetscape
Sidewalk Streetscape Options

Scale - 1" = 60'

06/13/13

0 60 120 240 360 Feet

CITY OF RALEIGH DEPARTMENT OF City Planning

RALEIGH URBAN DESIGN CENTER
An Office of Planning and Development