Six Forks Road Existing Sections

A

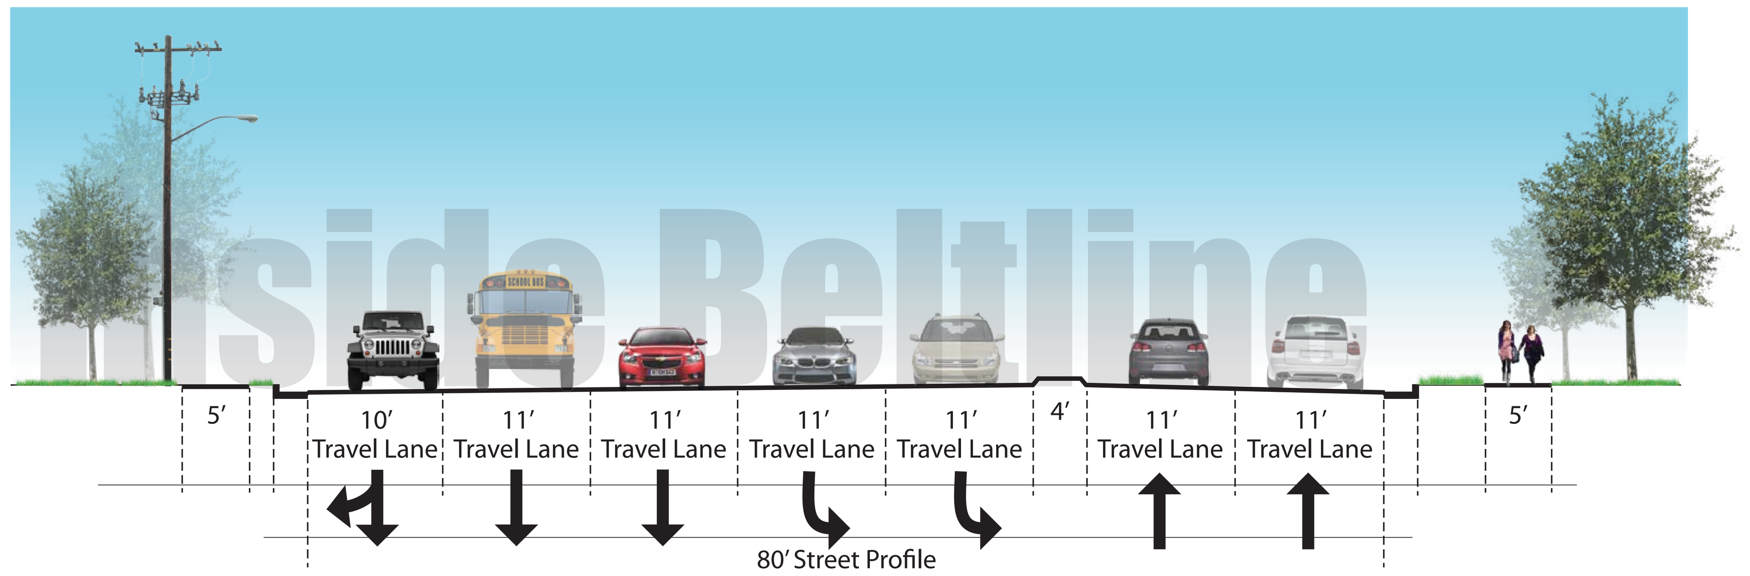

B

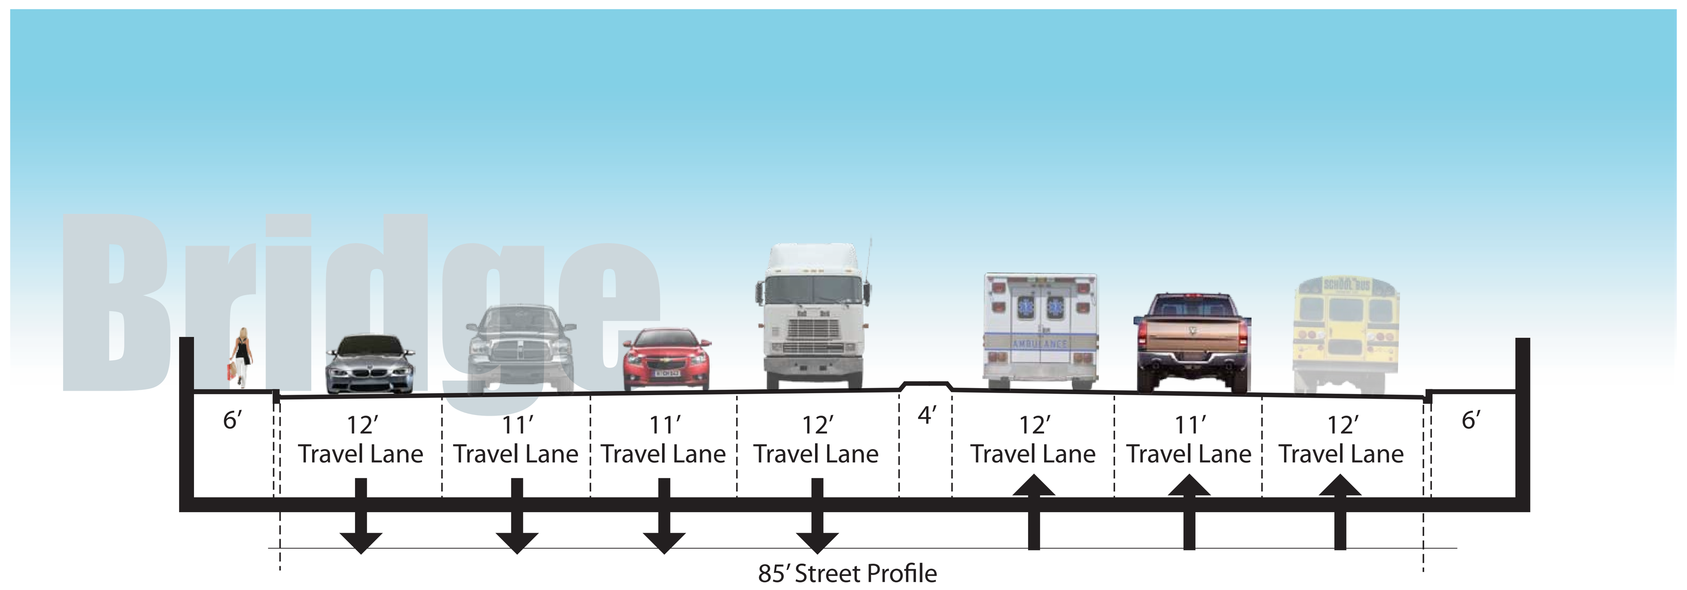

C

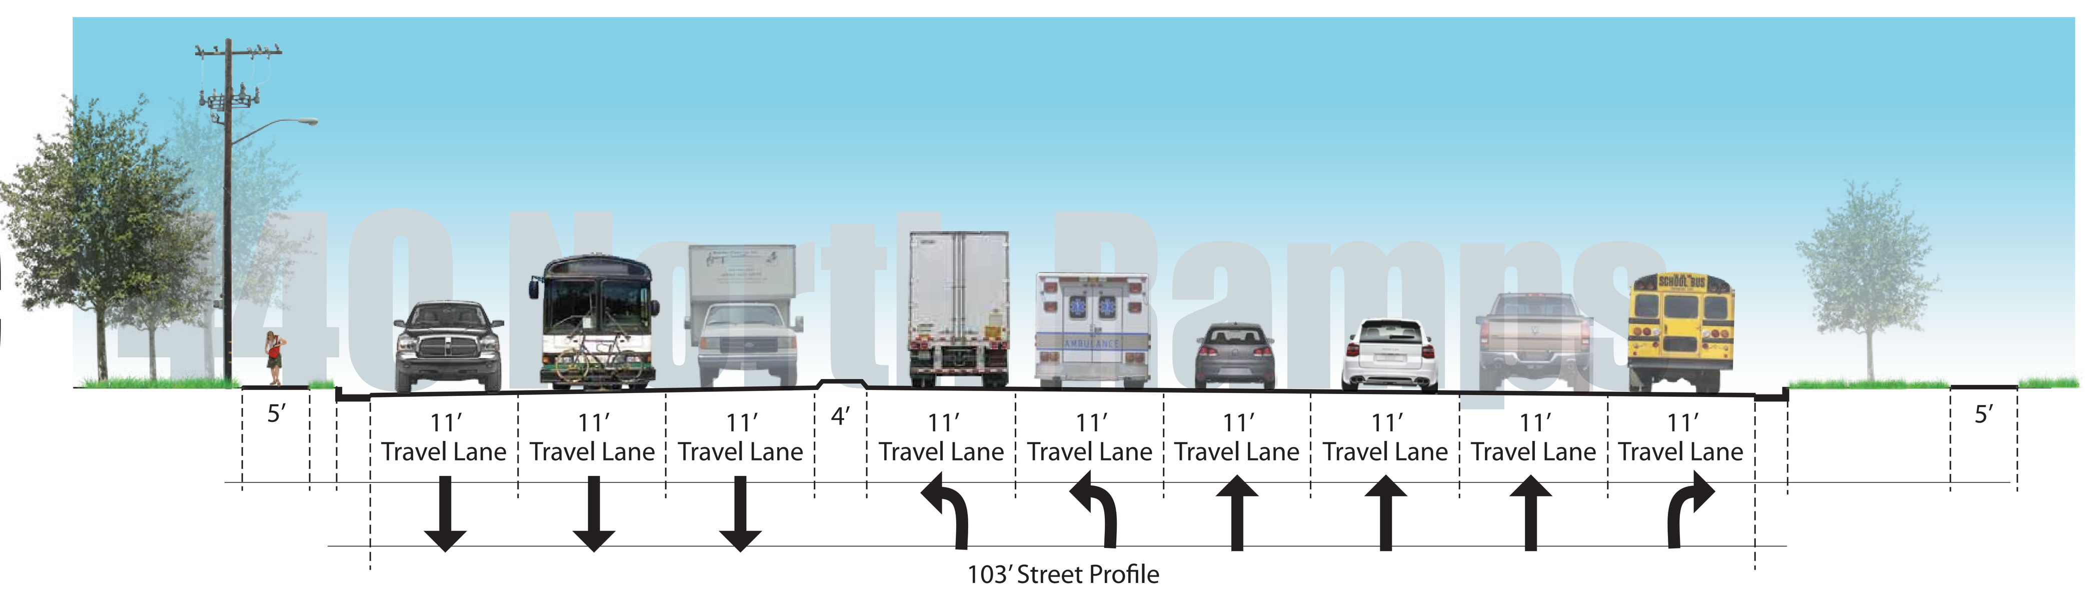

D

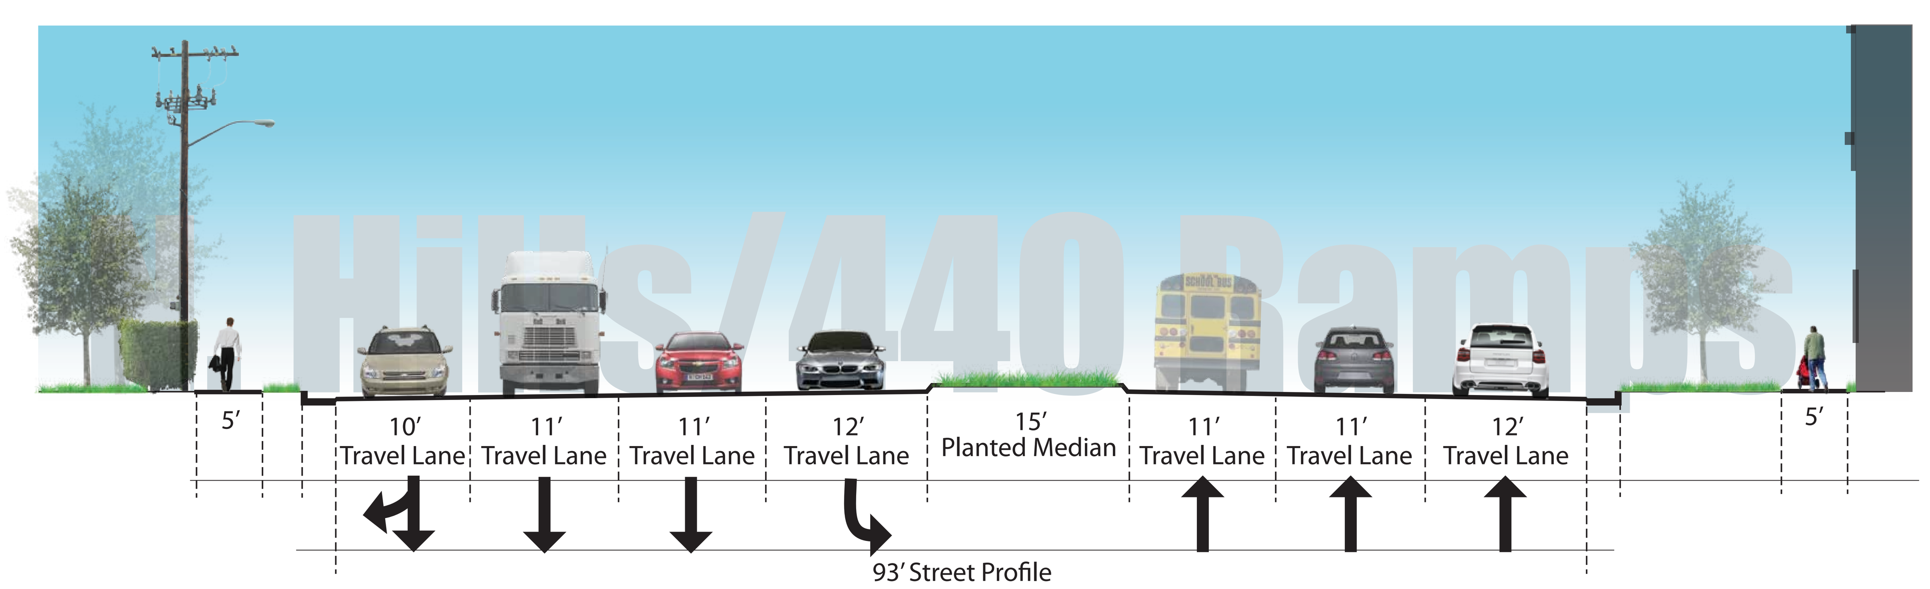

E

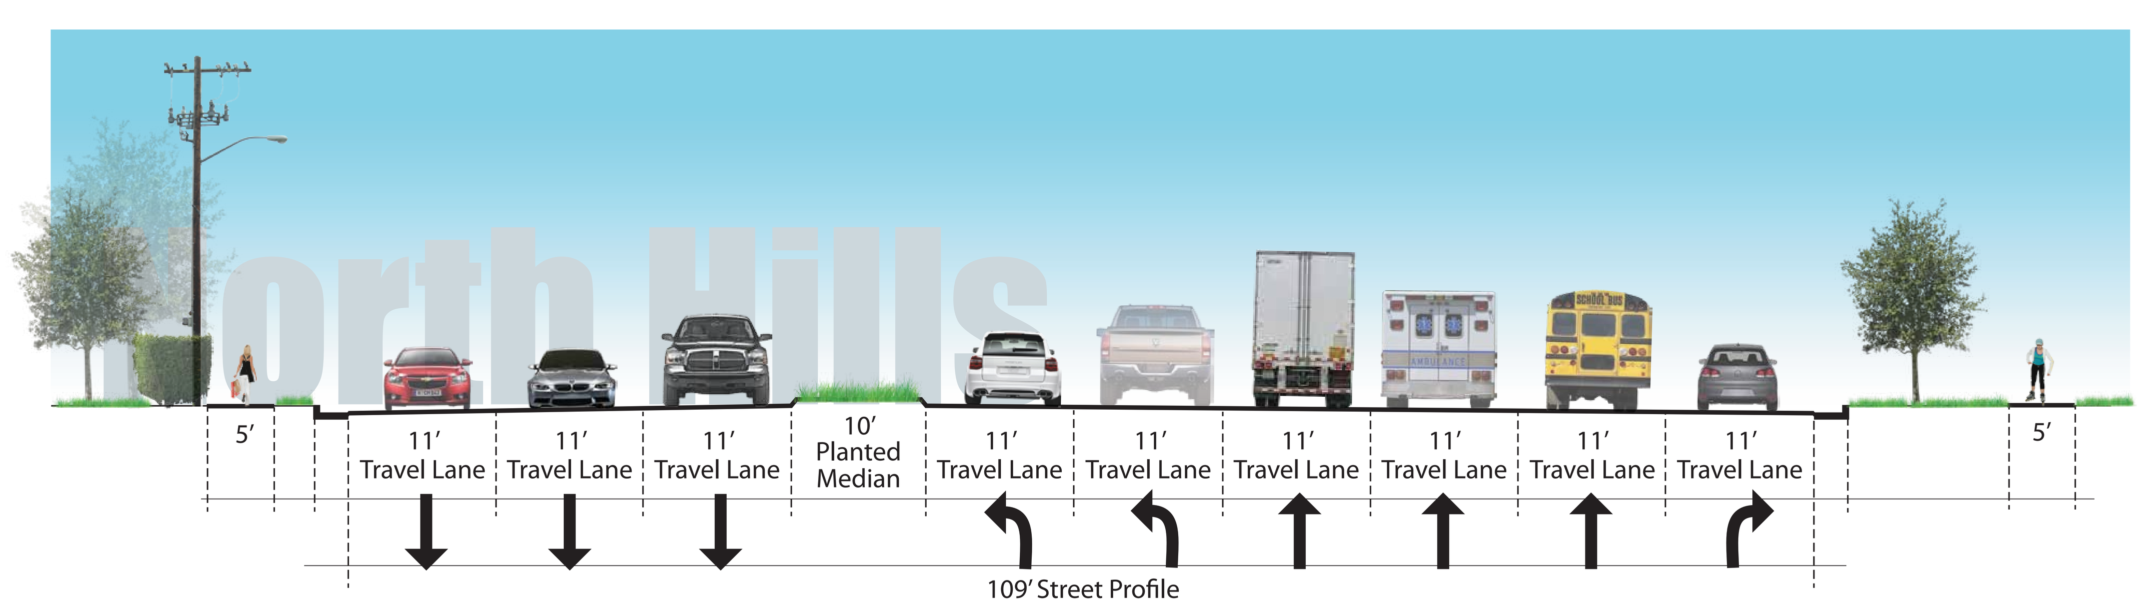

F

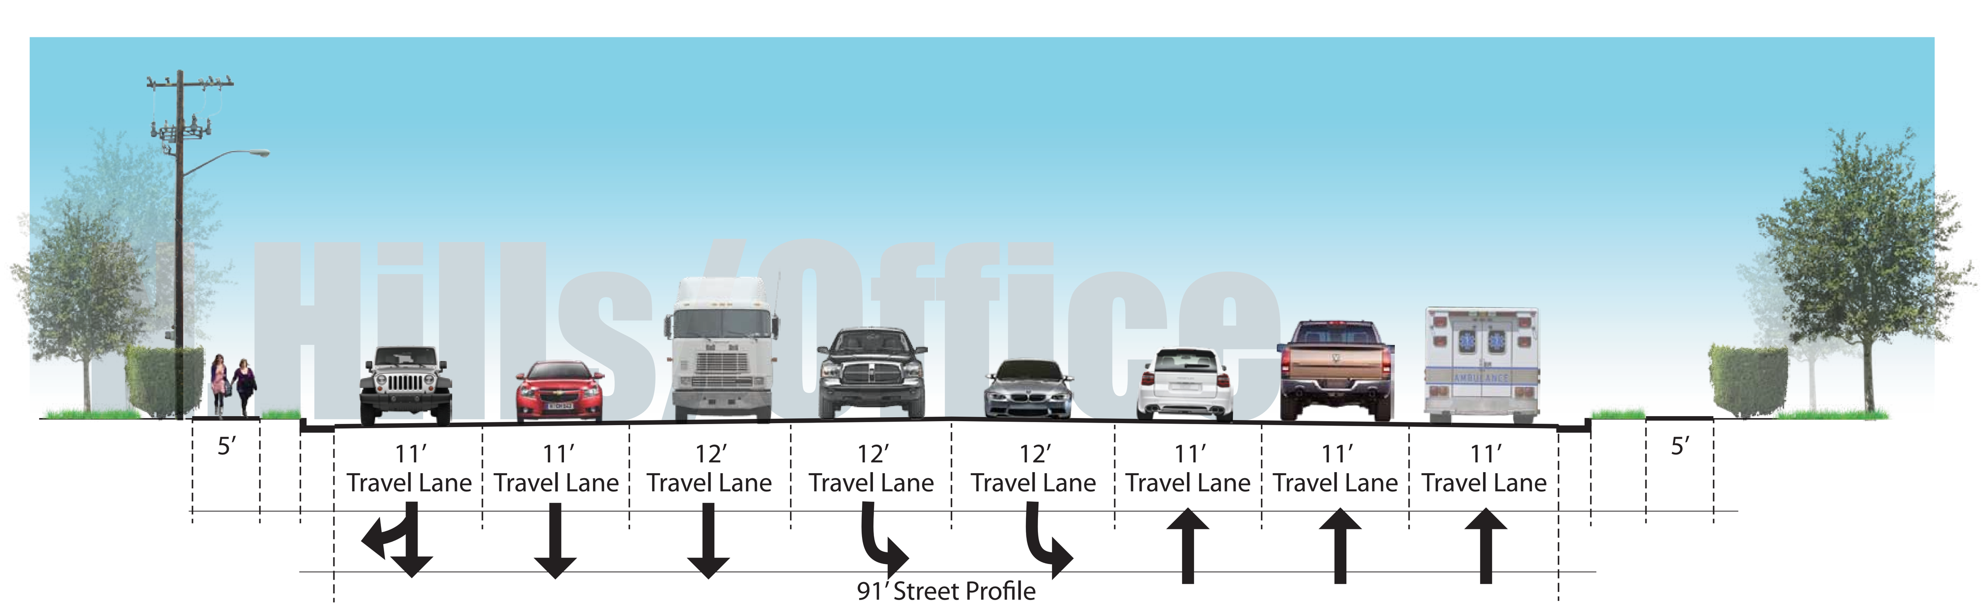

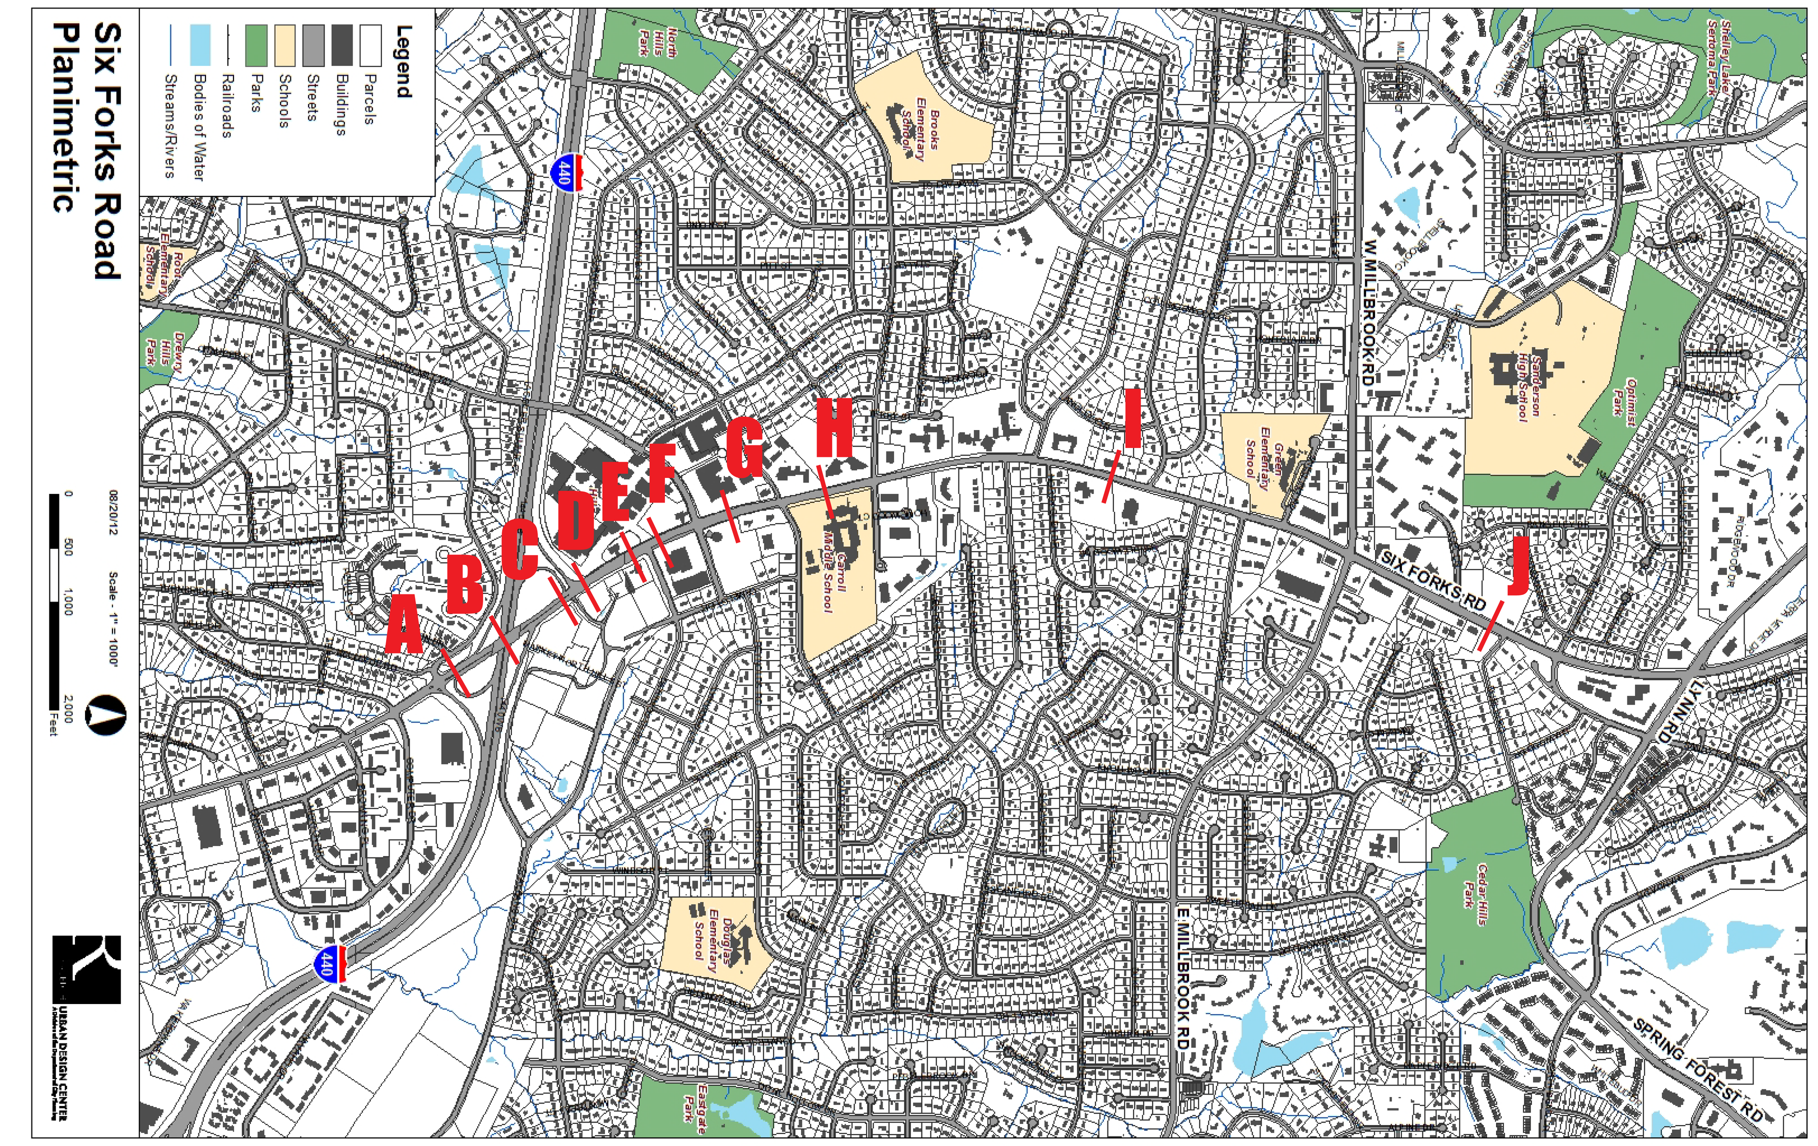

G

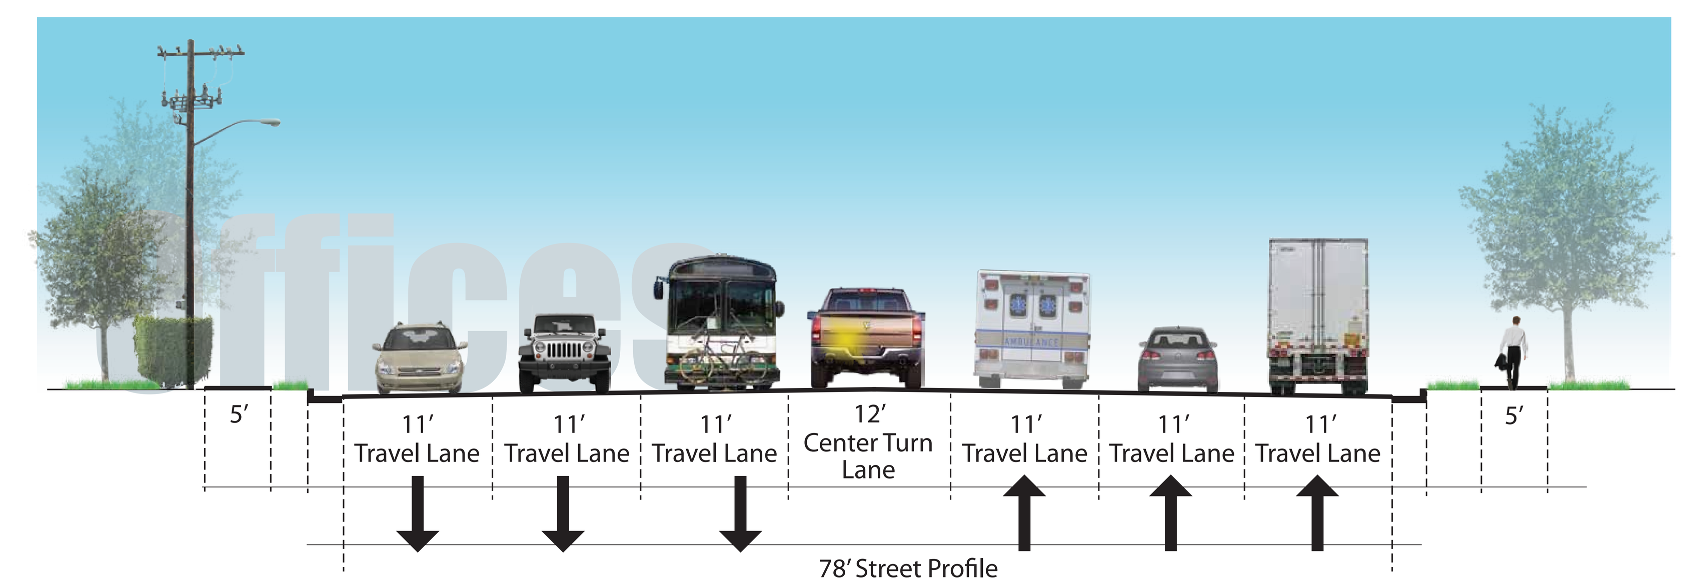

H

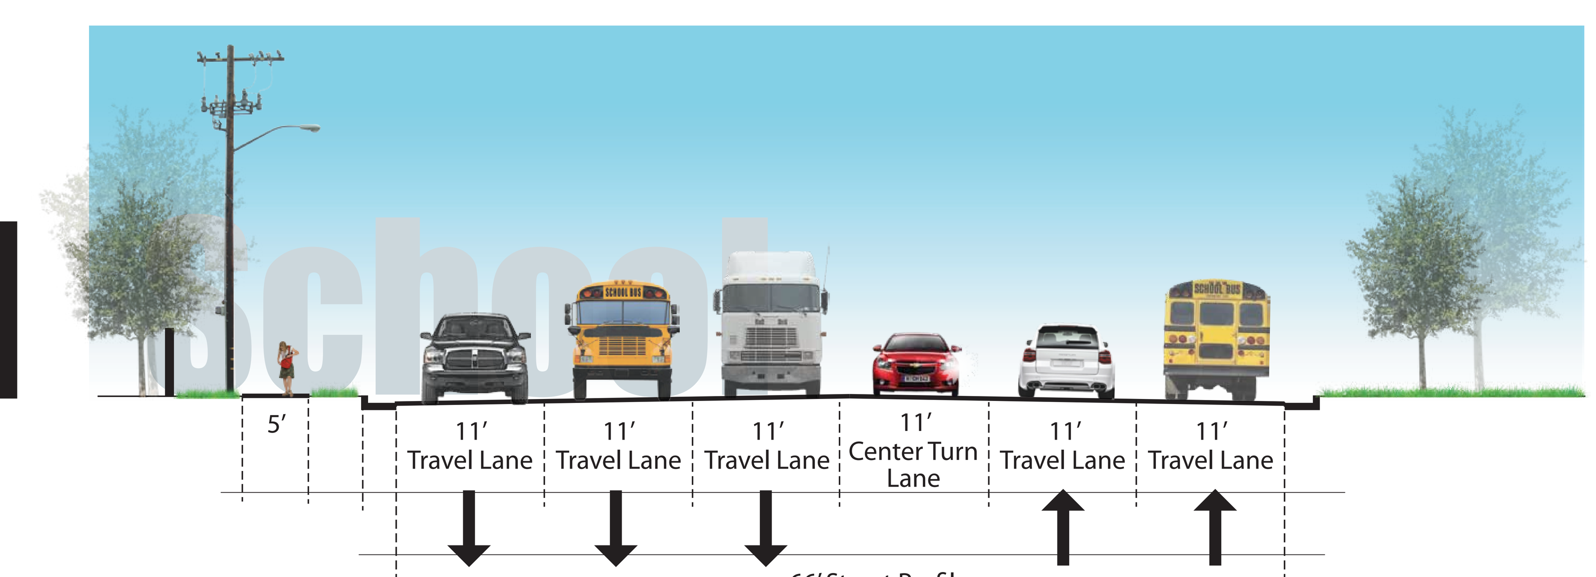

I

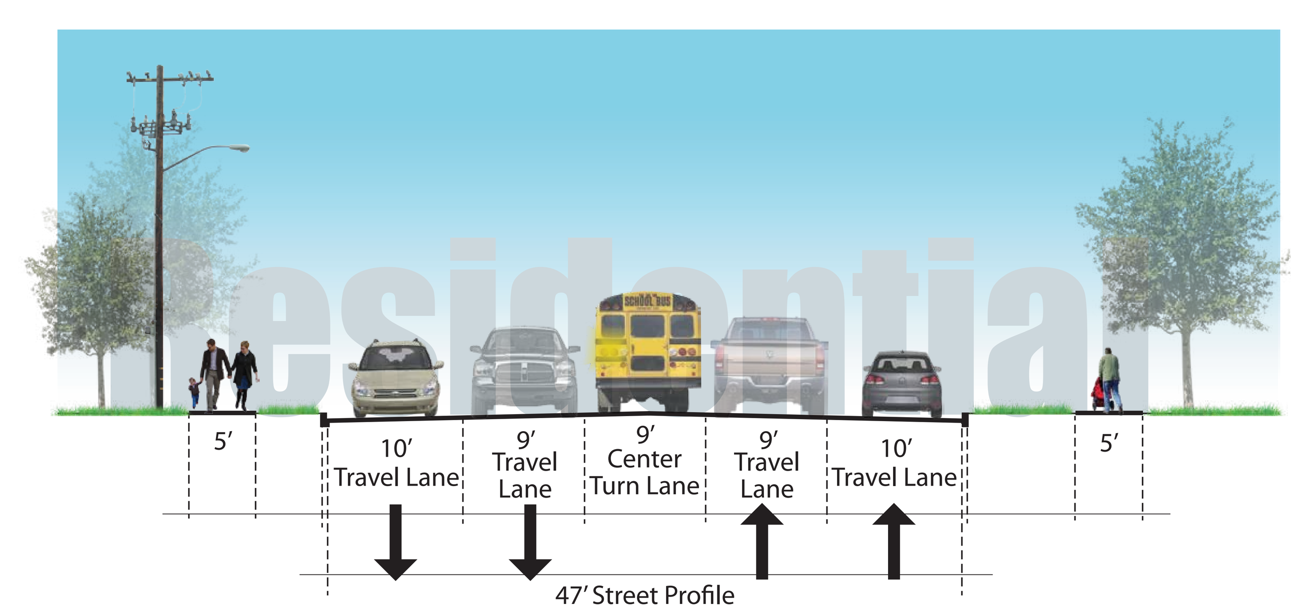

J

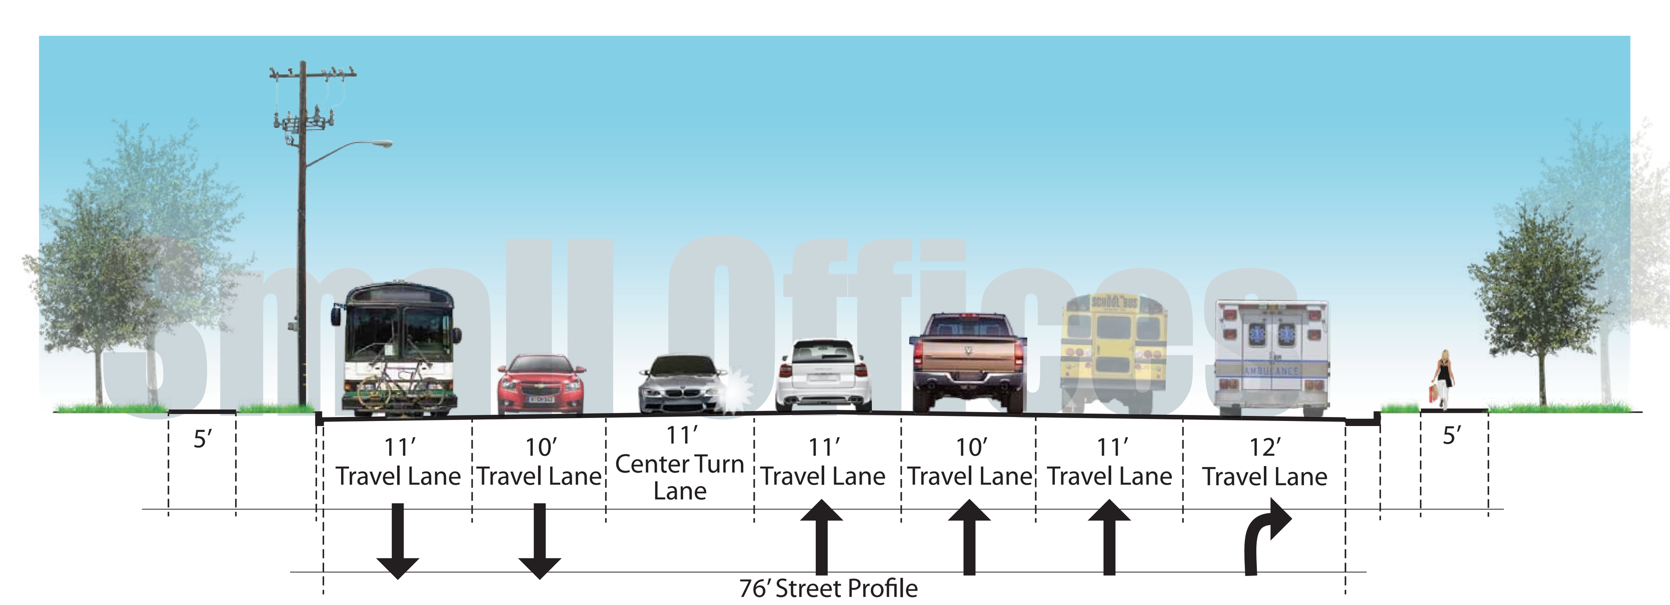

8/22/2012

Scale - 1/8" = 1'

0 8 16 32 48 Feet

RALEIGH URBAN DESIGN CENTER
A Division of the Department of City Planning