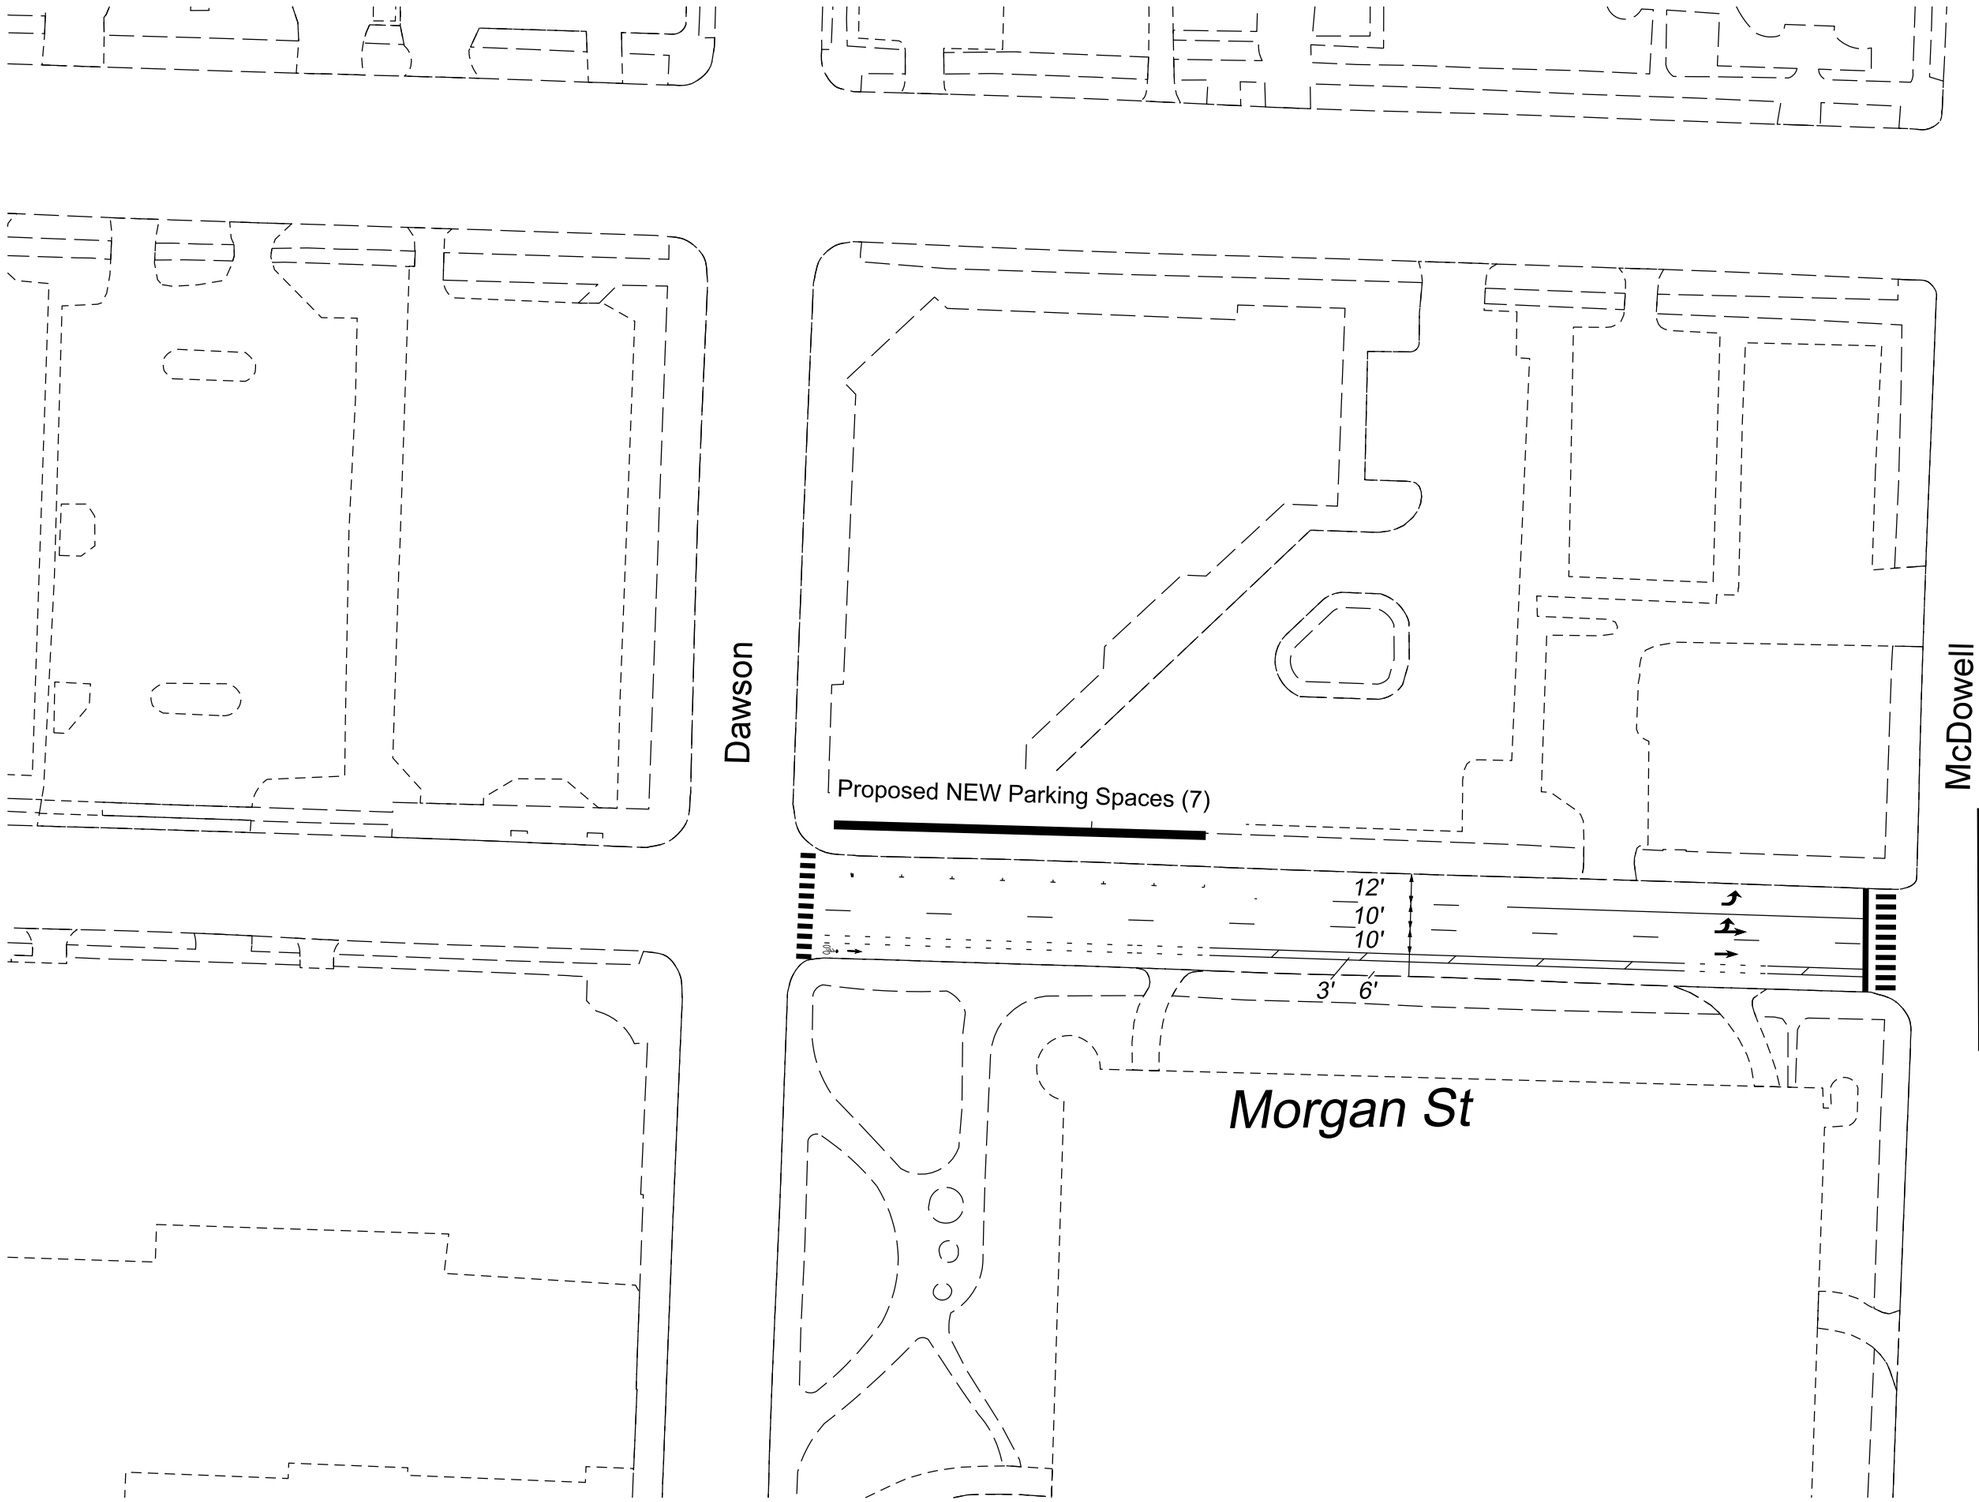

CITY OF RALEIGH
PUBLIC WORKS DEPARTMENT

N

MORGAN ST
Dawson St to Person St

2018 NCDOT Resurfacing
Pavement Marking Plans

DATE:
CADD TECH:
CHECKED BY:

REVISIONS

NO.	DATE

SCALES
HSCALE
VSCALE

SHEET NO.
1

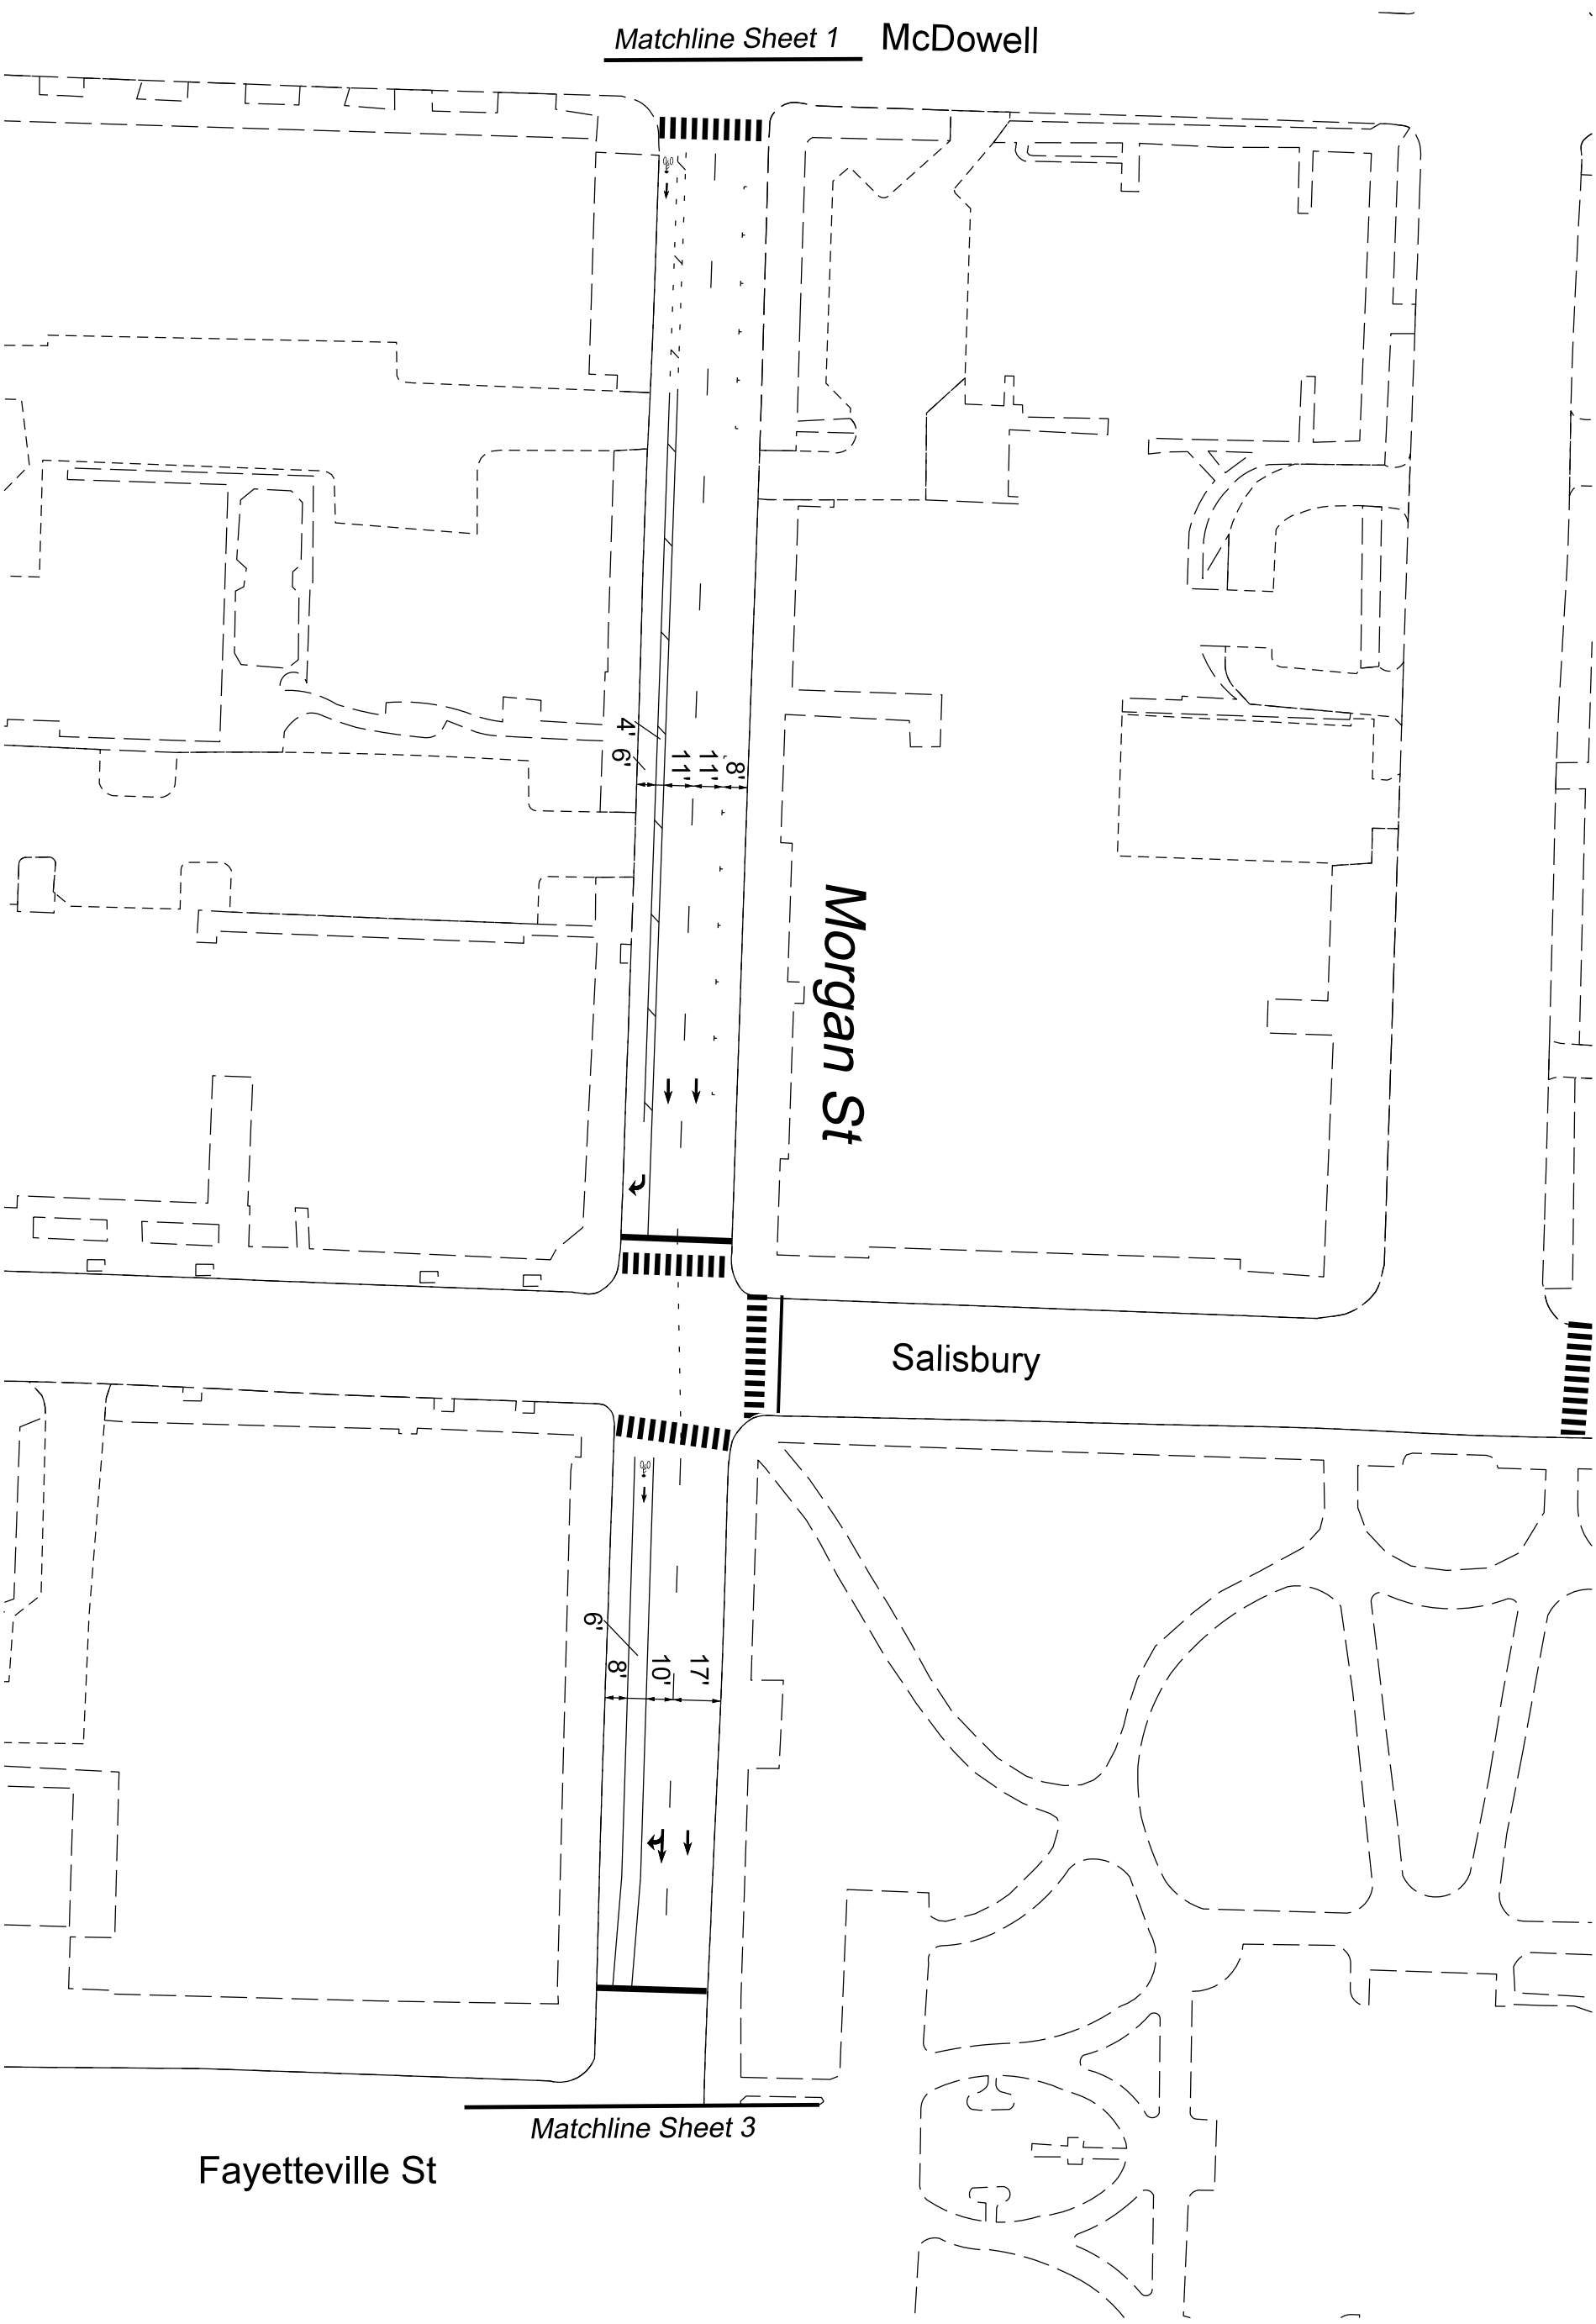

2

SCALES
HSCALE
VSCALE
SHEET NO

REVISIONS
NO. DATE

CHECKED BY:
CADD TECH:
DATE

2018 NCDOT Resurfacing

Pavement Marking Plans

MORGAN ST

Dawson St to Person St

CITY OF RALEIGH
PUBLIC WORKS DEPARTMENT

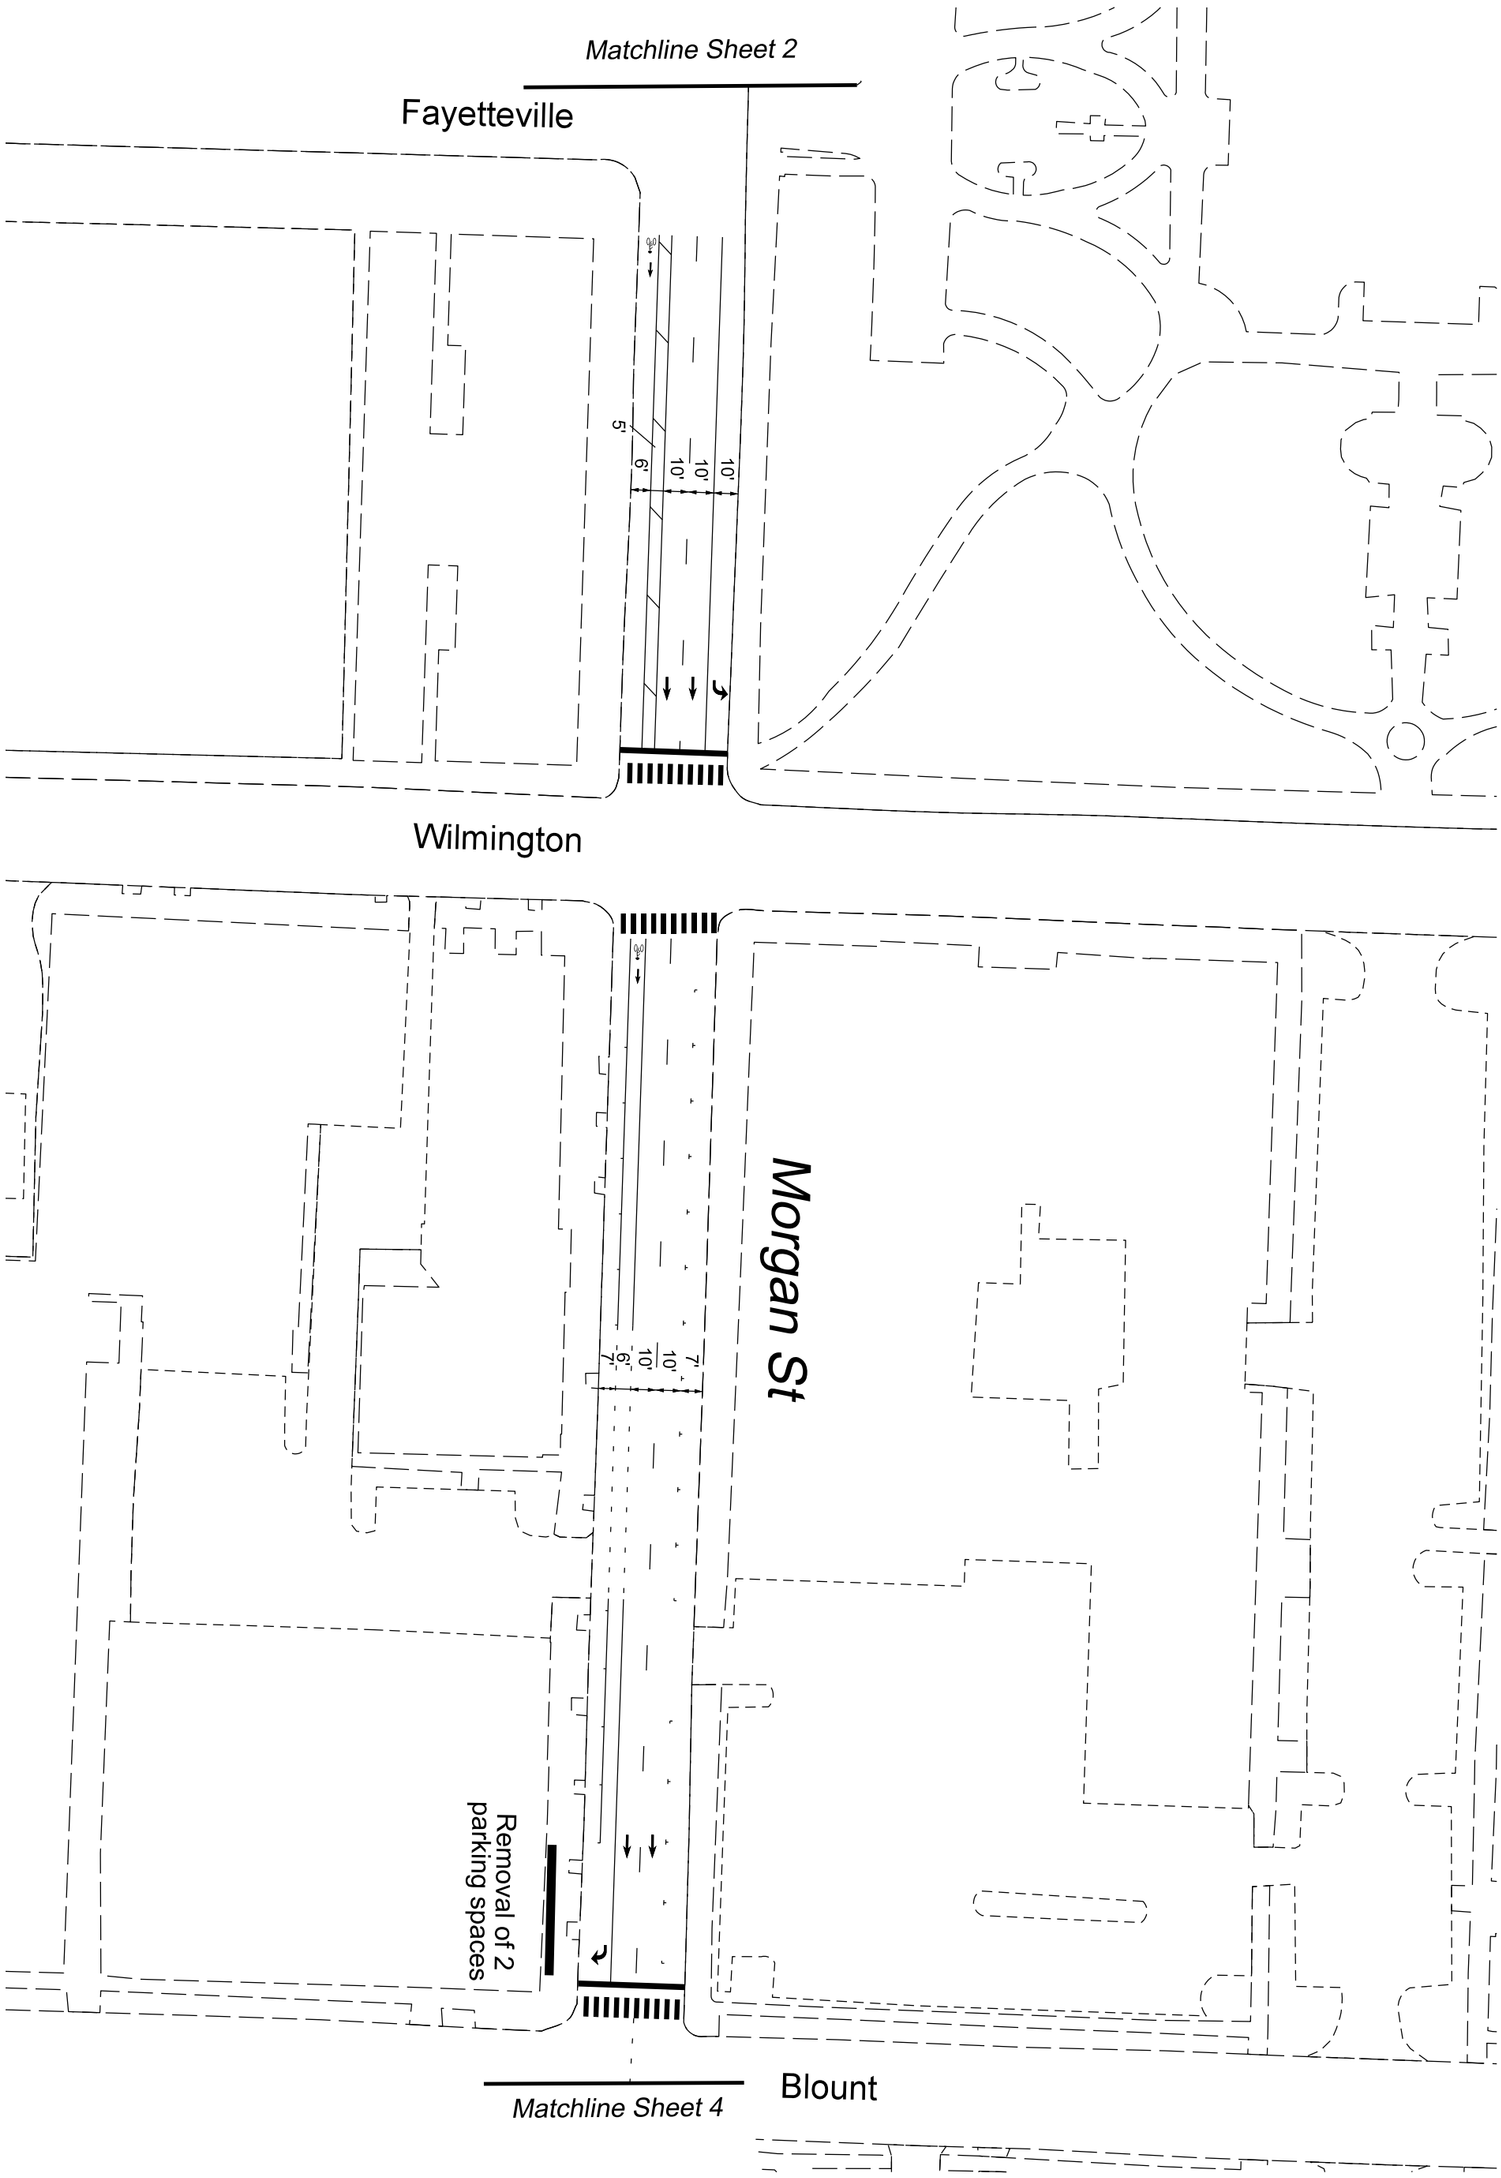

3	SCALES HSCALE VSCALE SHEET NO	REVISIONS NO. DATE CHECKED BY: CADD TECH: DATE	2018 NCDOT Resurfacing Pavement Marking Plans	MORGAN ST Dawson St to Person St	CITY OF RALEIGH PUBLIC WORKS DEPARTMENT

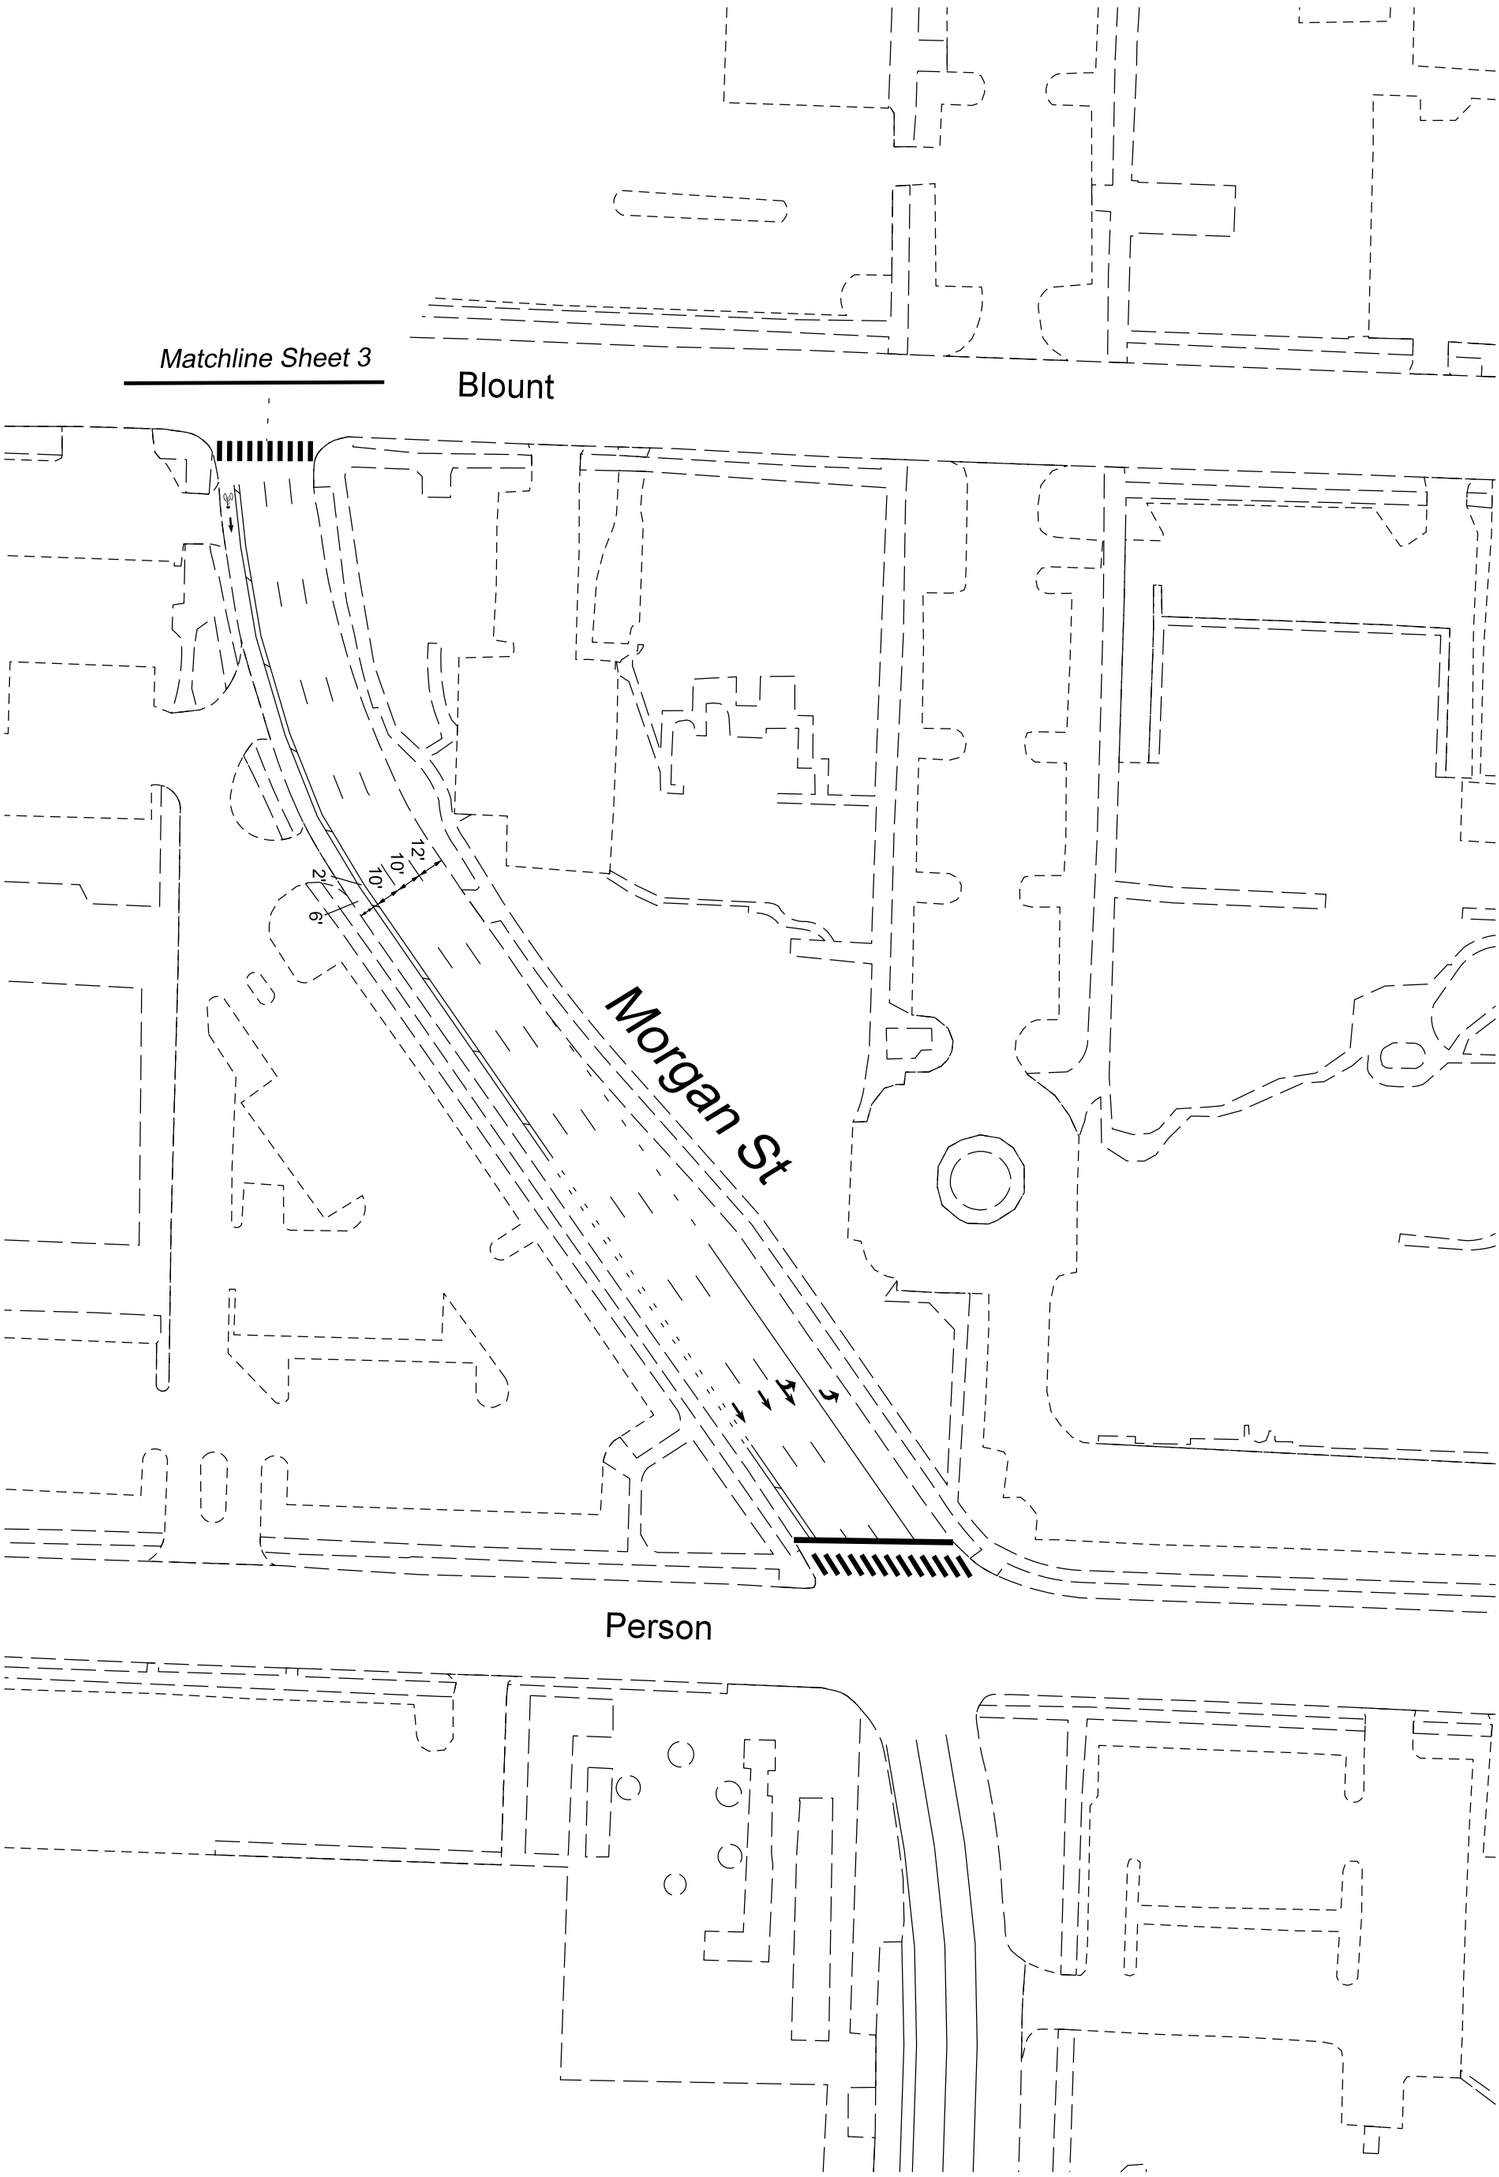

4	SCALES HSCALE VSCALE SHEET NO	REVISIONS NO. DATE	CHECKED BY: CADD TECH: DATE	2018 NCDOT Resurfacing Pavement Marking Plans	MORGAN ST Dawson St to Person St	N	CITY OF RALEIGH PUBLIC WORKS DEPARTMENT