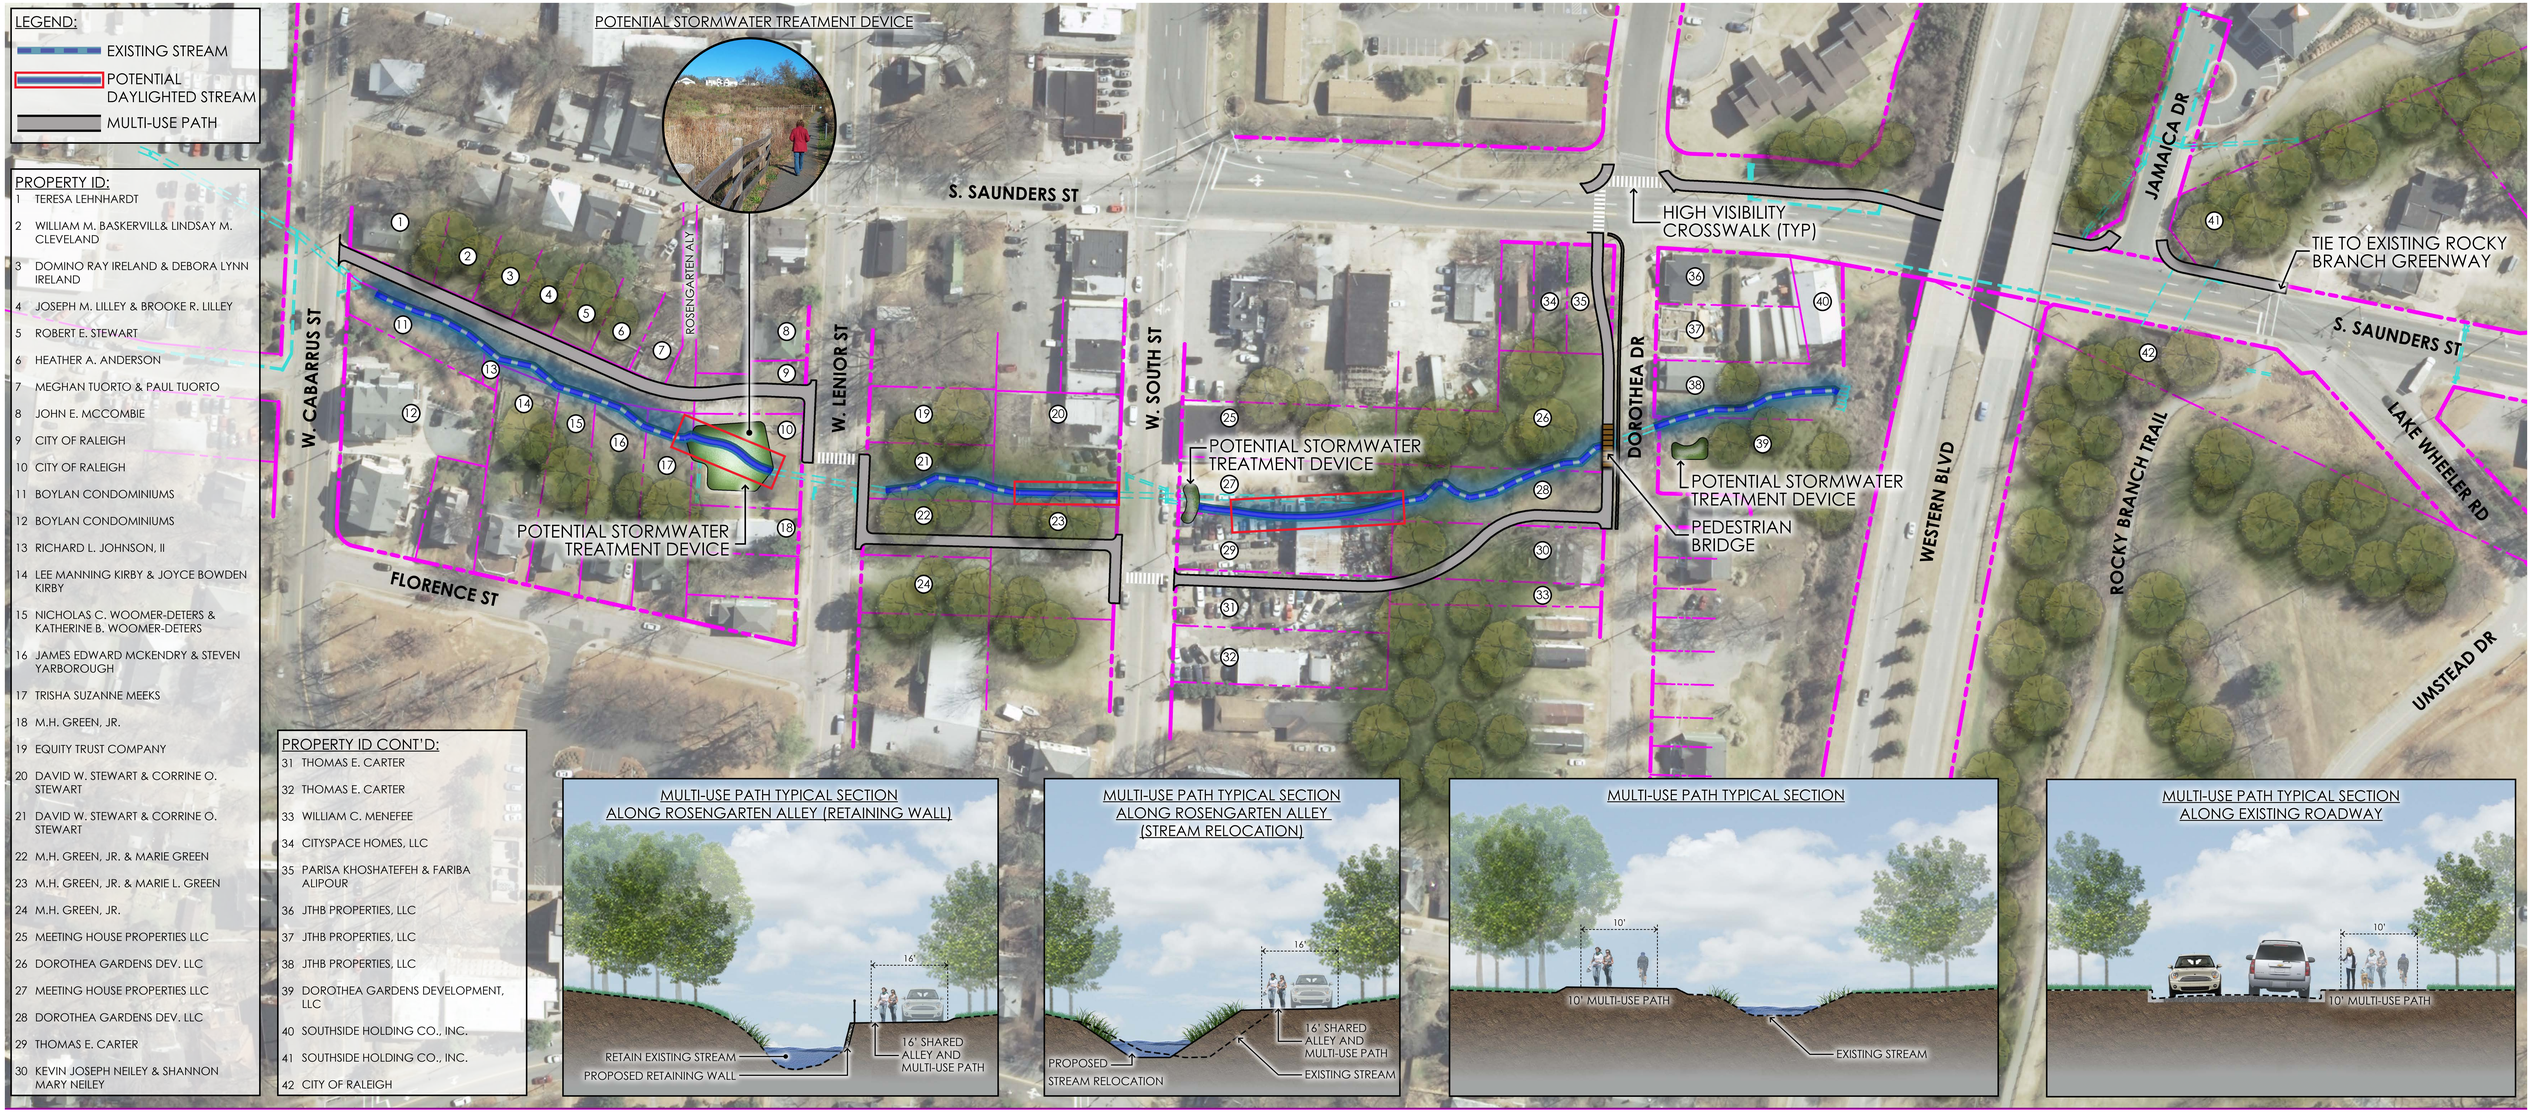

ROSENGARTEN GREENWAY RENDERING - ALTERNATE 1

PUBLIC MEETING

MARCH 2015

PRELIMINARY PLANS
DO NOT USE FOR CONSTRUCTION

N 0 25 50 100

Kimley»Horn