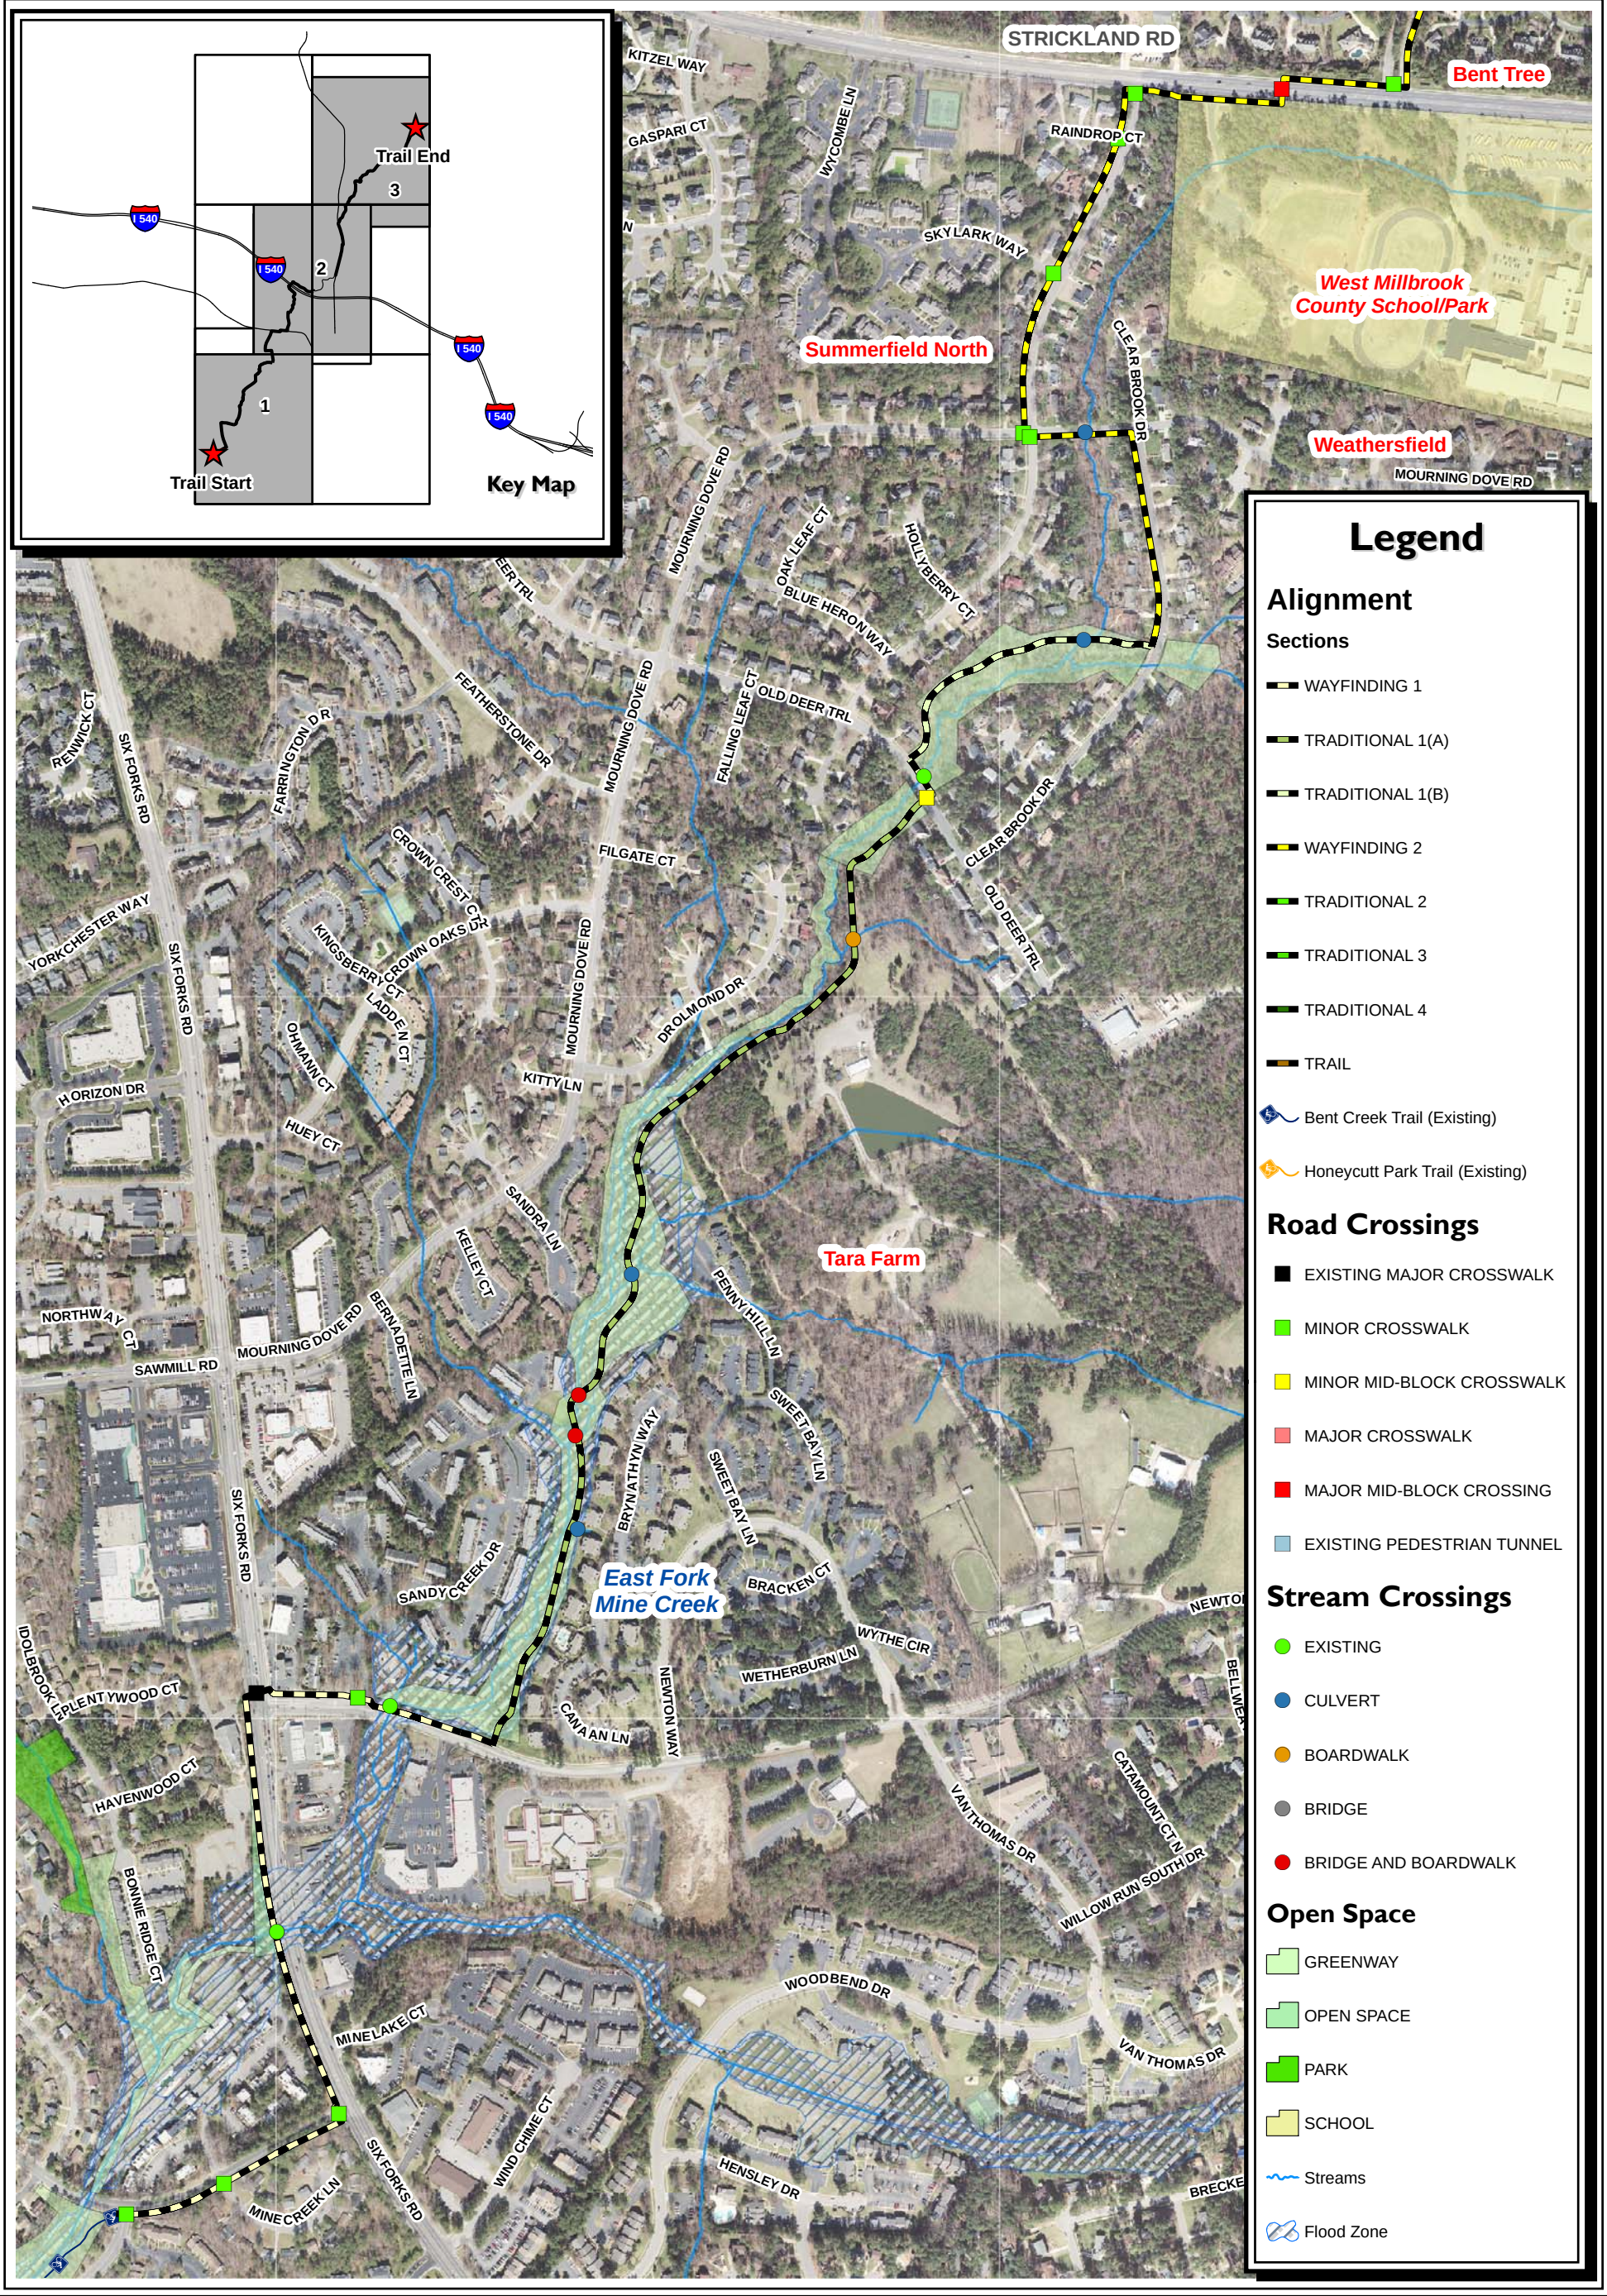

Legend

Alignment

Sections

- WAYFINDING 1
- TRADITIONAL 1(A)
- TRADITIONAL 1(B)
- WAYFINDING 2
- TRADITIONAL 2
- TRADITIONAL 3
- TRADITIONAL 4
- TRAIL
- Bent Creek Trail (Existing)
- Honeycutt Park Trail (Existing)

Road Crossings

- EXISTING MAJOR CROSSWALK
- MINOR CROSSWALK
- MINOR MID-BLOCK CROSSWALK
- MAJOR CROSSWALK
- MAJOR MID-BLOCK CROSSING
- EXISTING PEDESTRIAN TUNNEL

Stream Crossings

- EXISTING
- CULVERT
- BOARDWALK
- BRIDGE
- BRIDGE AND BOARDWALK

Open Space

- GREENWAY
- OPEN SPACE
- PARK
- SCHOOL
- Streams
- Flood Zone

V:\Projects\Sells Projects\07-4029 Honeycutt Creek Greenway\01-GIS\Maps\60%Alignment_S1_Small.mxd

Feet
0 110 220 330 440

Honeycutt Creek Greenway
60% Design Alignment
November 2009

RALEIGH Parks and Recreation
parks.raleighnc.gov