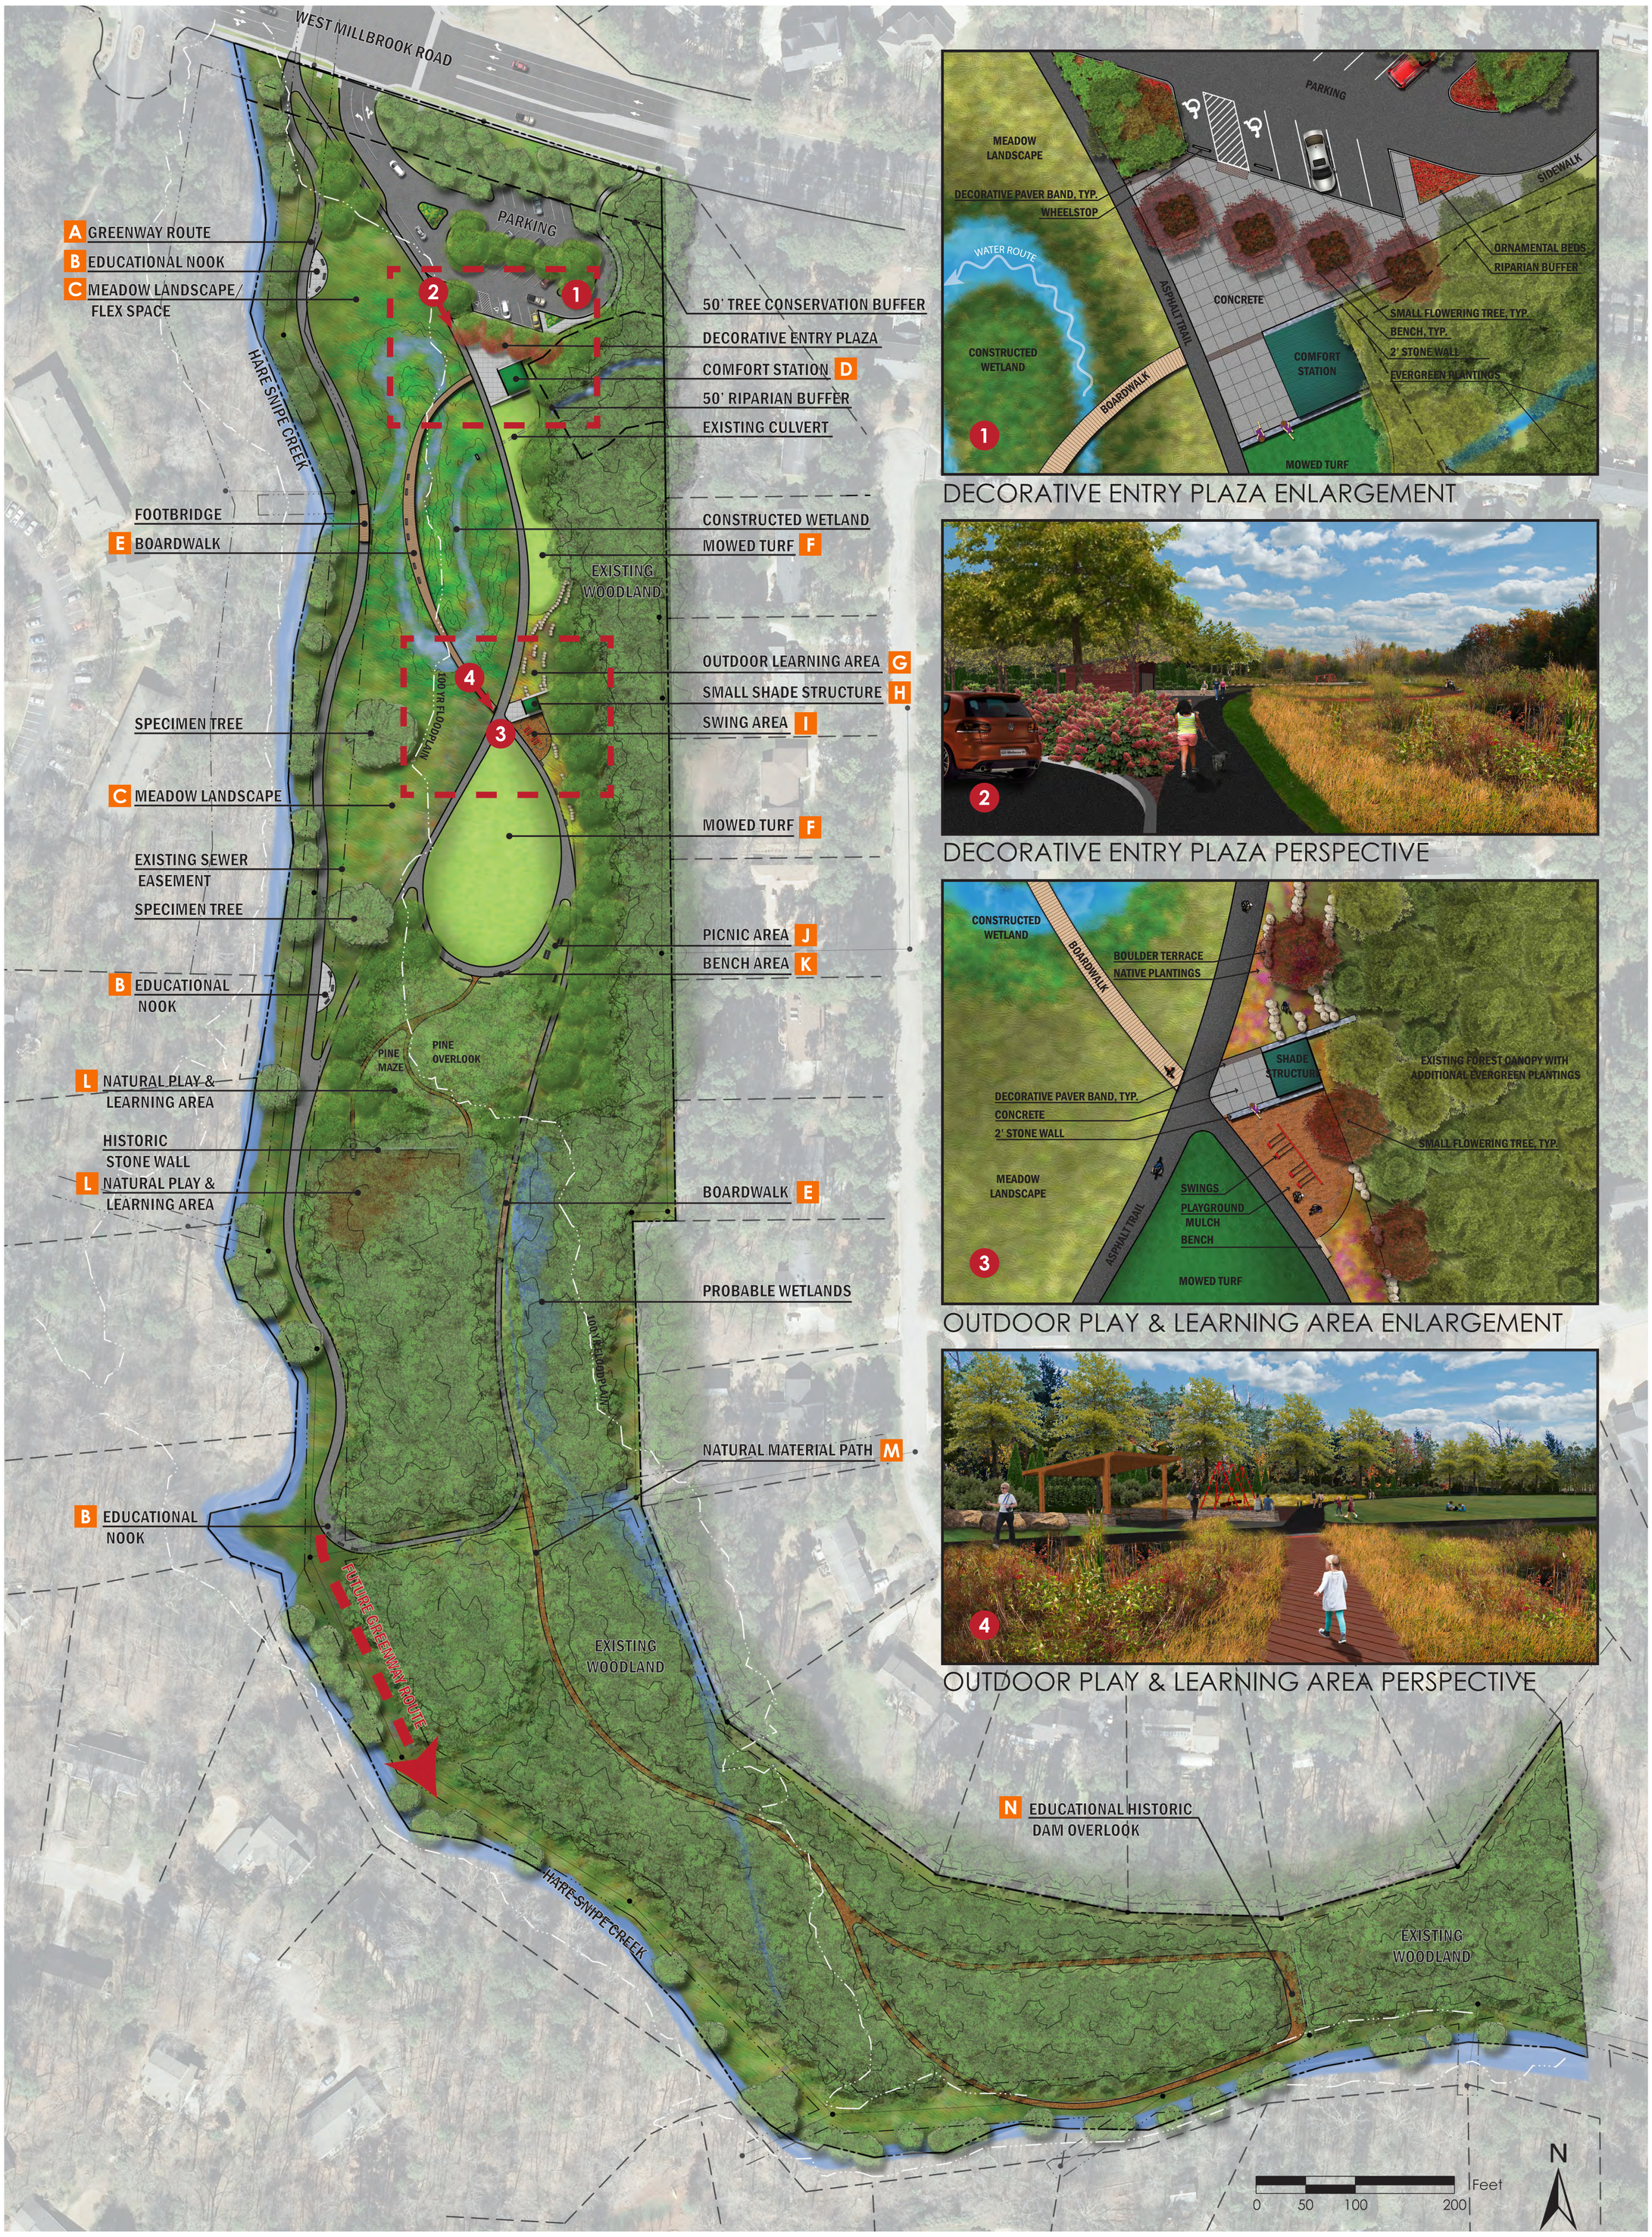

DECORATIVE ENTRY PLAZA ENLARGEMENT

DECORATIVE ENTRY PLAZA PERSPECTIVE

OUTDOOR PLAY & LEARNING AREA ENLARGEMENT

OUTDOOR PLAY & LEARNING AREA PERSPECTIVE

Parks, Recreation and Cultural Resources
RALEIGH
parks.raleighnc.gov

WOOTEN MEADOW PARK MASTER PLAN

CPC REVIEW CONCEPT

DHM DESIGN

Please visit the project website for more information

www. RaleighNC.gov

Search for Wooten Meadow Park Master Plan