NSS BRIER CREEK
MP-1-2008

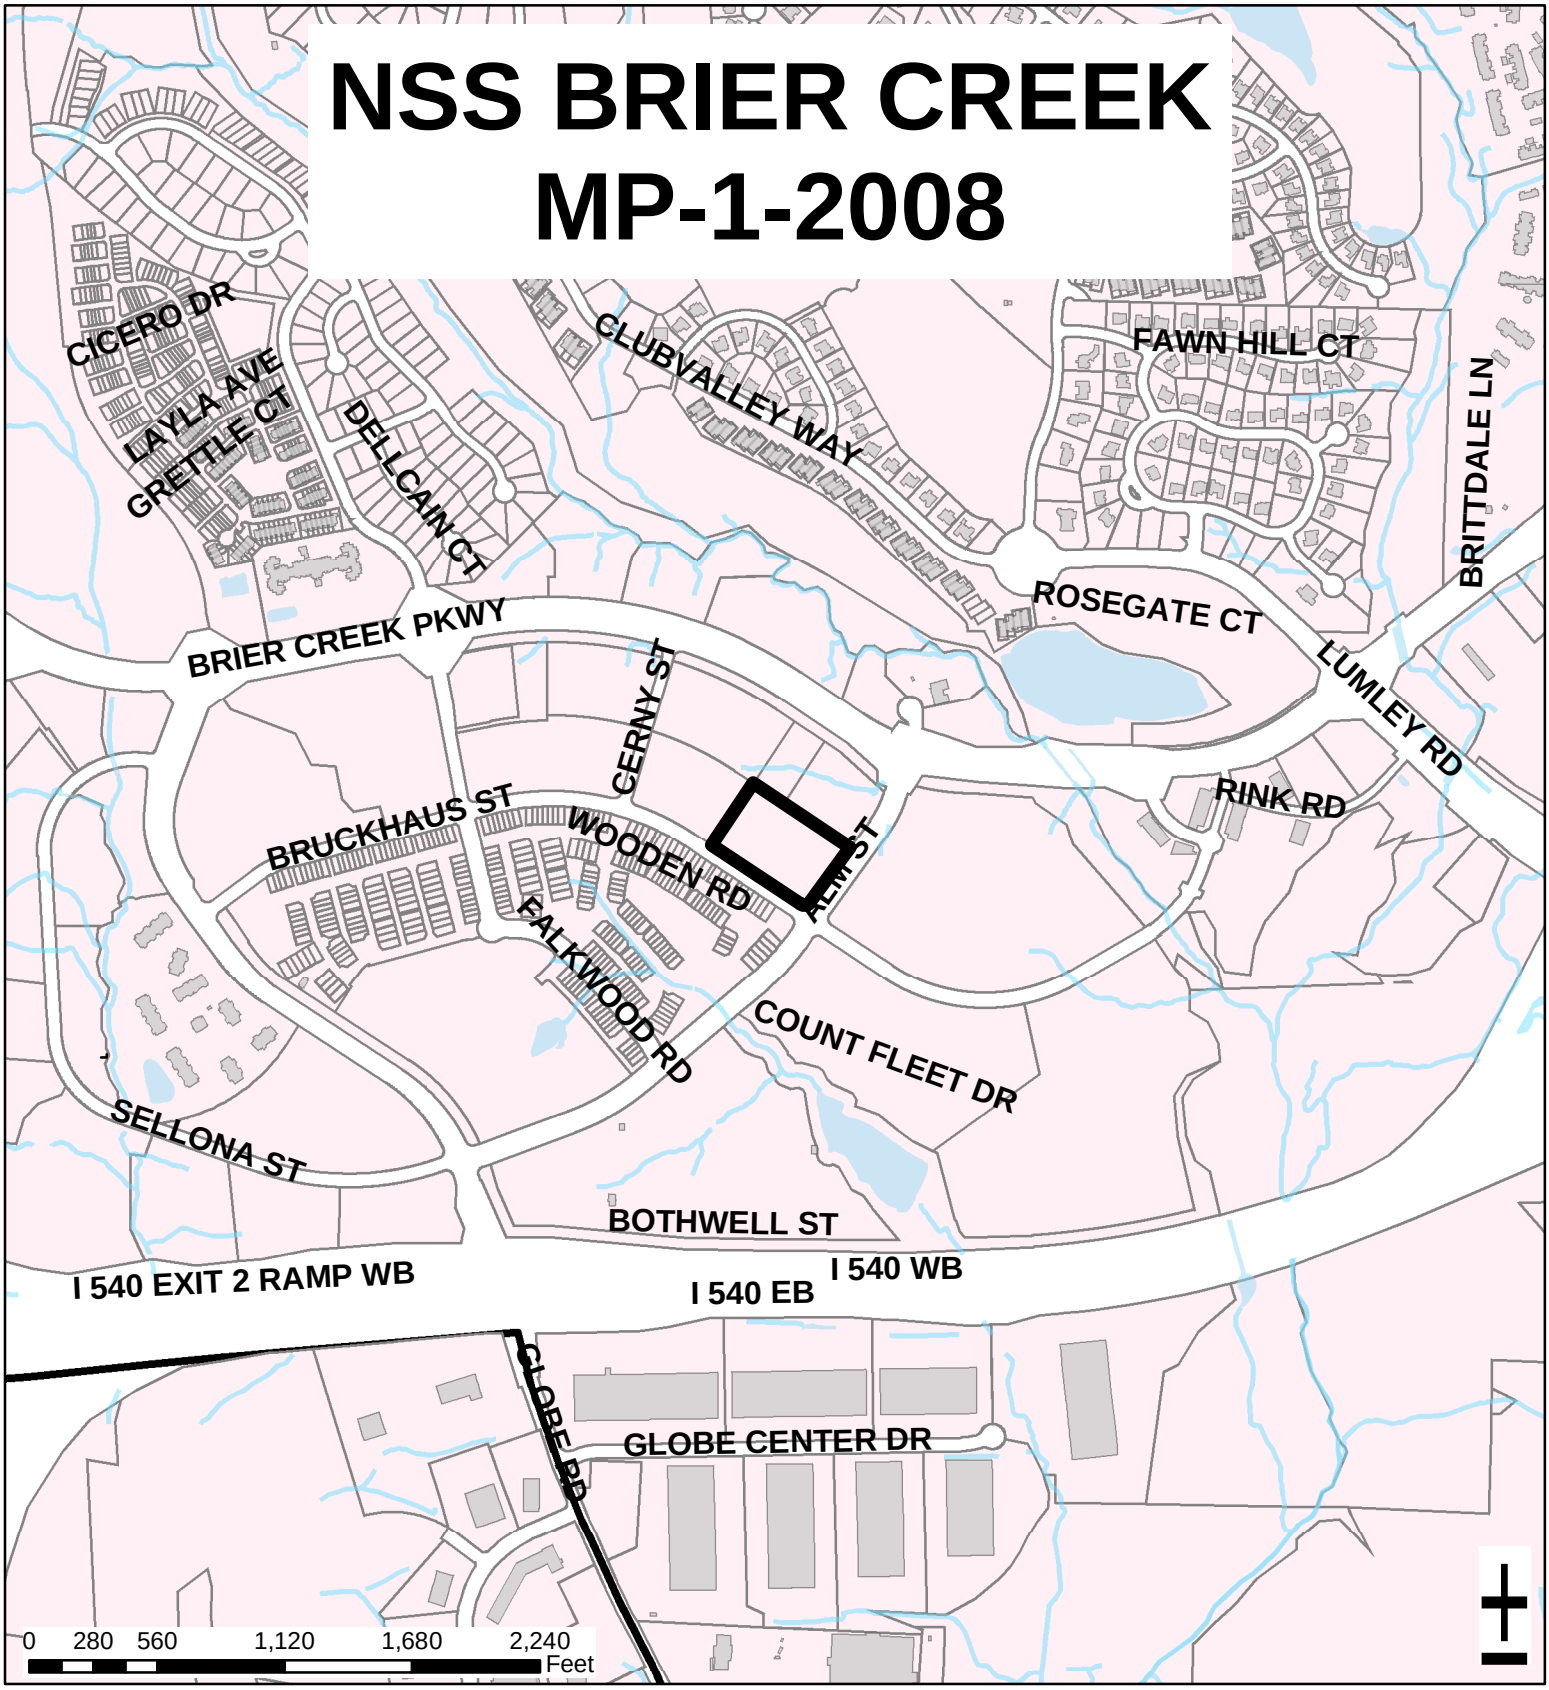

Zoning:	**TD CUD PDO**	Acres:	**377**
Planning District:	**Umstead**	Proposed Use:	**Mixed Use**
CAC:	**Northwest**	Planner:	**Stacy Barbour**
Drainage Basin:	**Little Brier Creek**	Phone:	**(919) 516-2631**
		Applicant Contact:	**Lacy H. Reaves**
		Phone:	**(919) 743-7304**

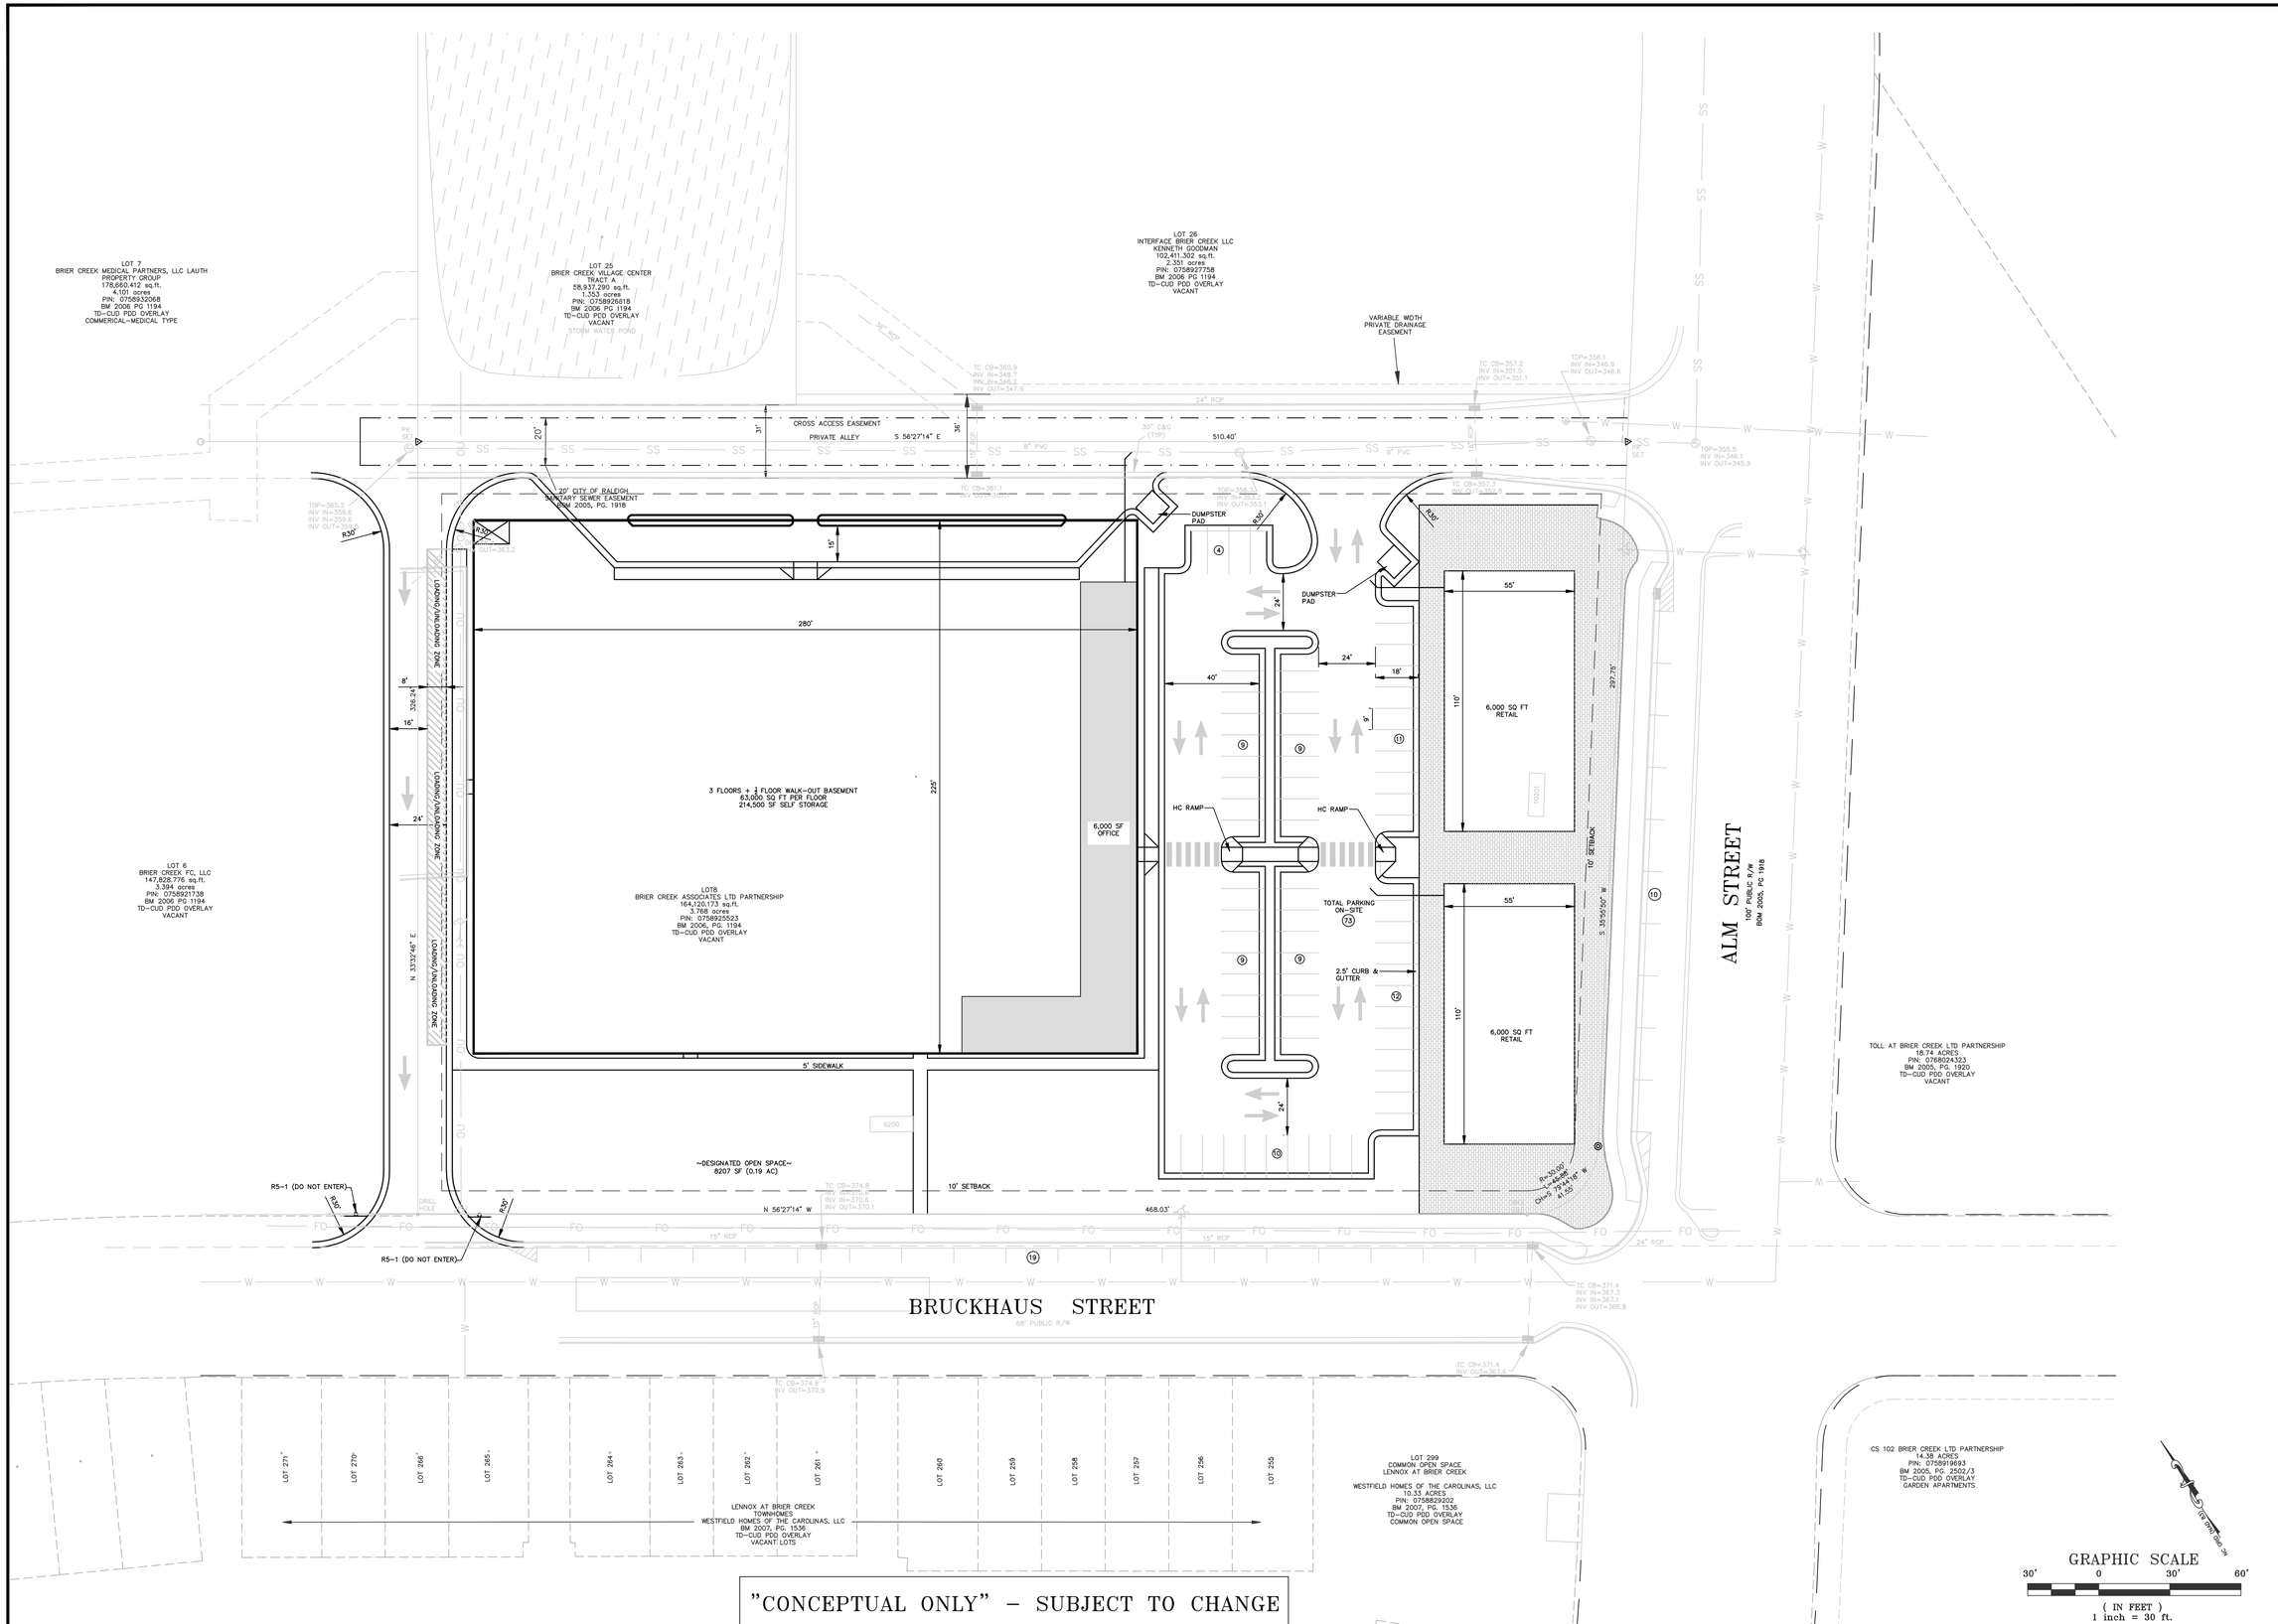

"CONCEPTUAL ONLY" – SUBJECT TO CHANGE

REVISIONS

REV	DESCRIPTION	DATE	APPROVED
1			

KCI Associates of North Carolina, PA
Engineers • Planners • Scientists • Construction Managers
4601 Six Forks Road, Landmark Center II, Suite 220
Raleigh, NC 27609-3210
Phone (919) 783-9214
Fax: (919) 783-9266
www.kci.com

NSS BRIER CREEK
MASTER PLAN

WAKE COUNTY — CITY OF RALEIGH, NC

SITE LAYOUT

PRELIMINARY

HORZ SCALE:	
VERT SCALE:	
DRAWN BY:	
CHECKED BY:	FDR
DATE:	12-21-07
PROJECT NO.	12070976B
SHEET NO.	C-0.1
SHEET	OF