FIRESTONE- BRIER CREEK
SP-72-2008

Zoning:	**TD CUD**	Acres:	**11.34**
Planning District:	**Umstead**	Proposed Sq. Ft.:	**51,468**
CAC:	**Northwest**	Planner:	**James Marapoti**
Drainage Basin:	**Little Brier Creek**	Phone:	**(919) 516-2642**
		Applicant Contact:	**Chas. H. Sells, Inc**
		Phone:	**(919) 678-0035**

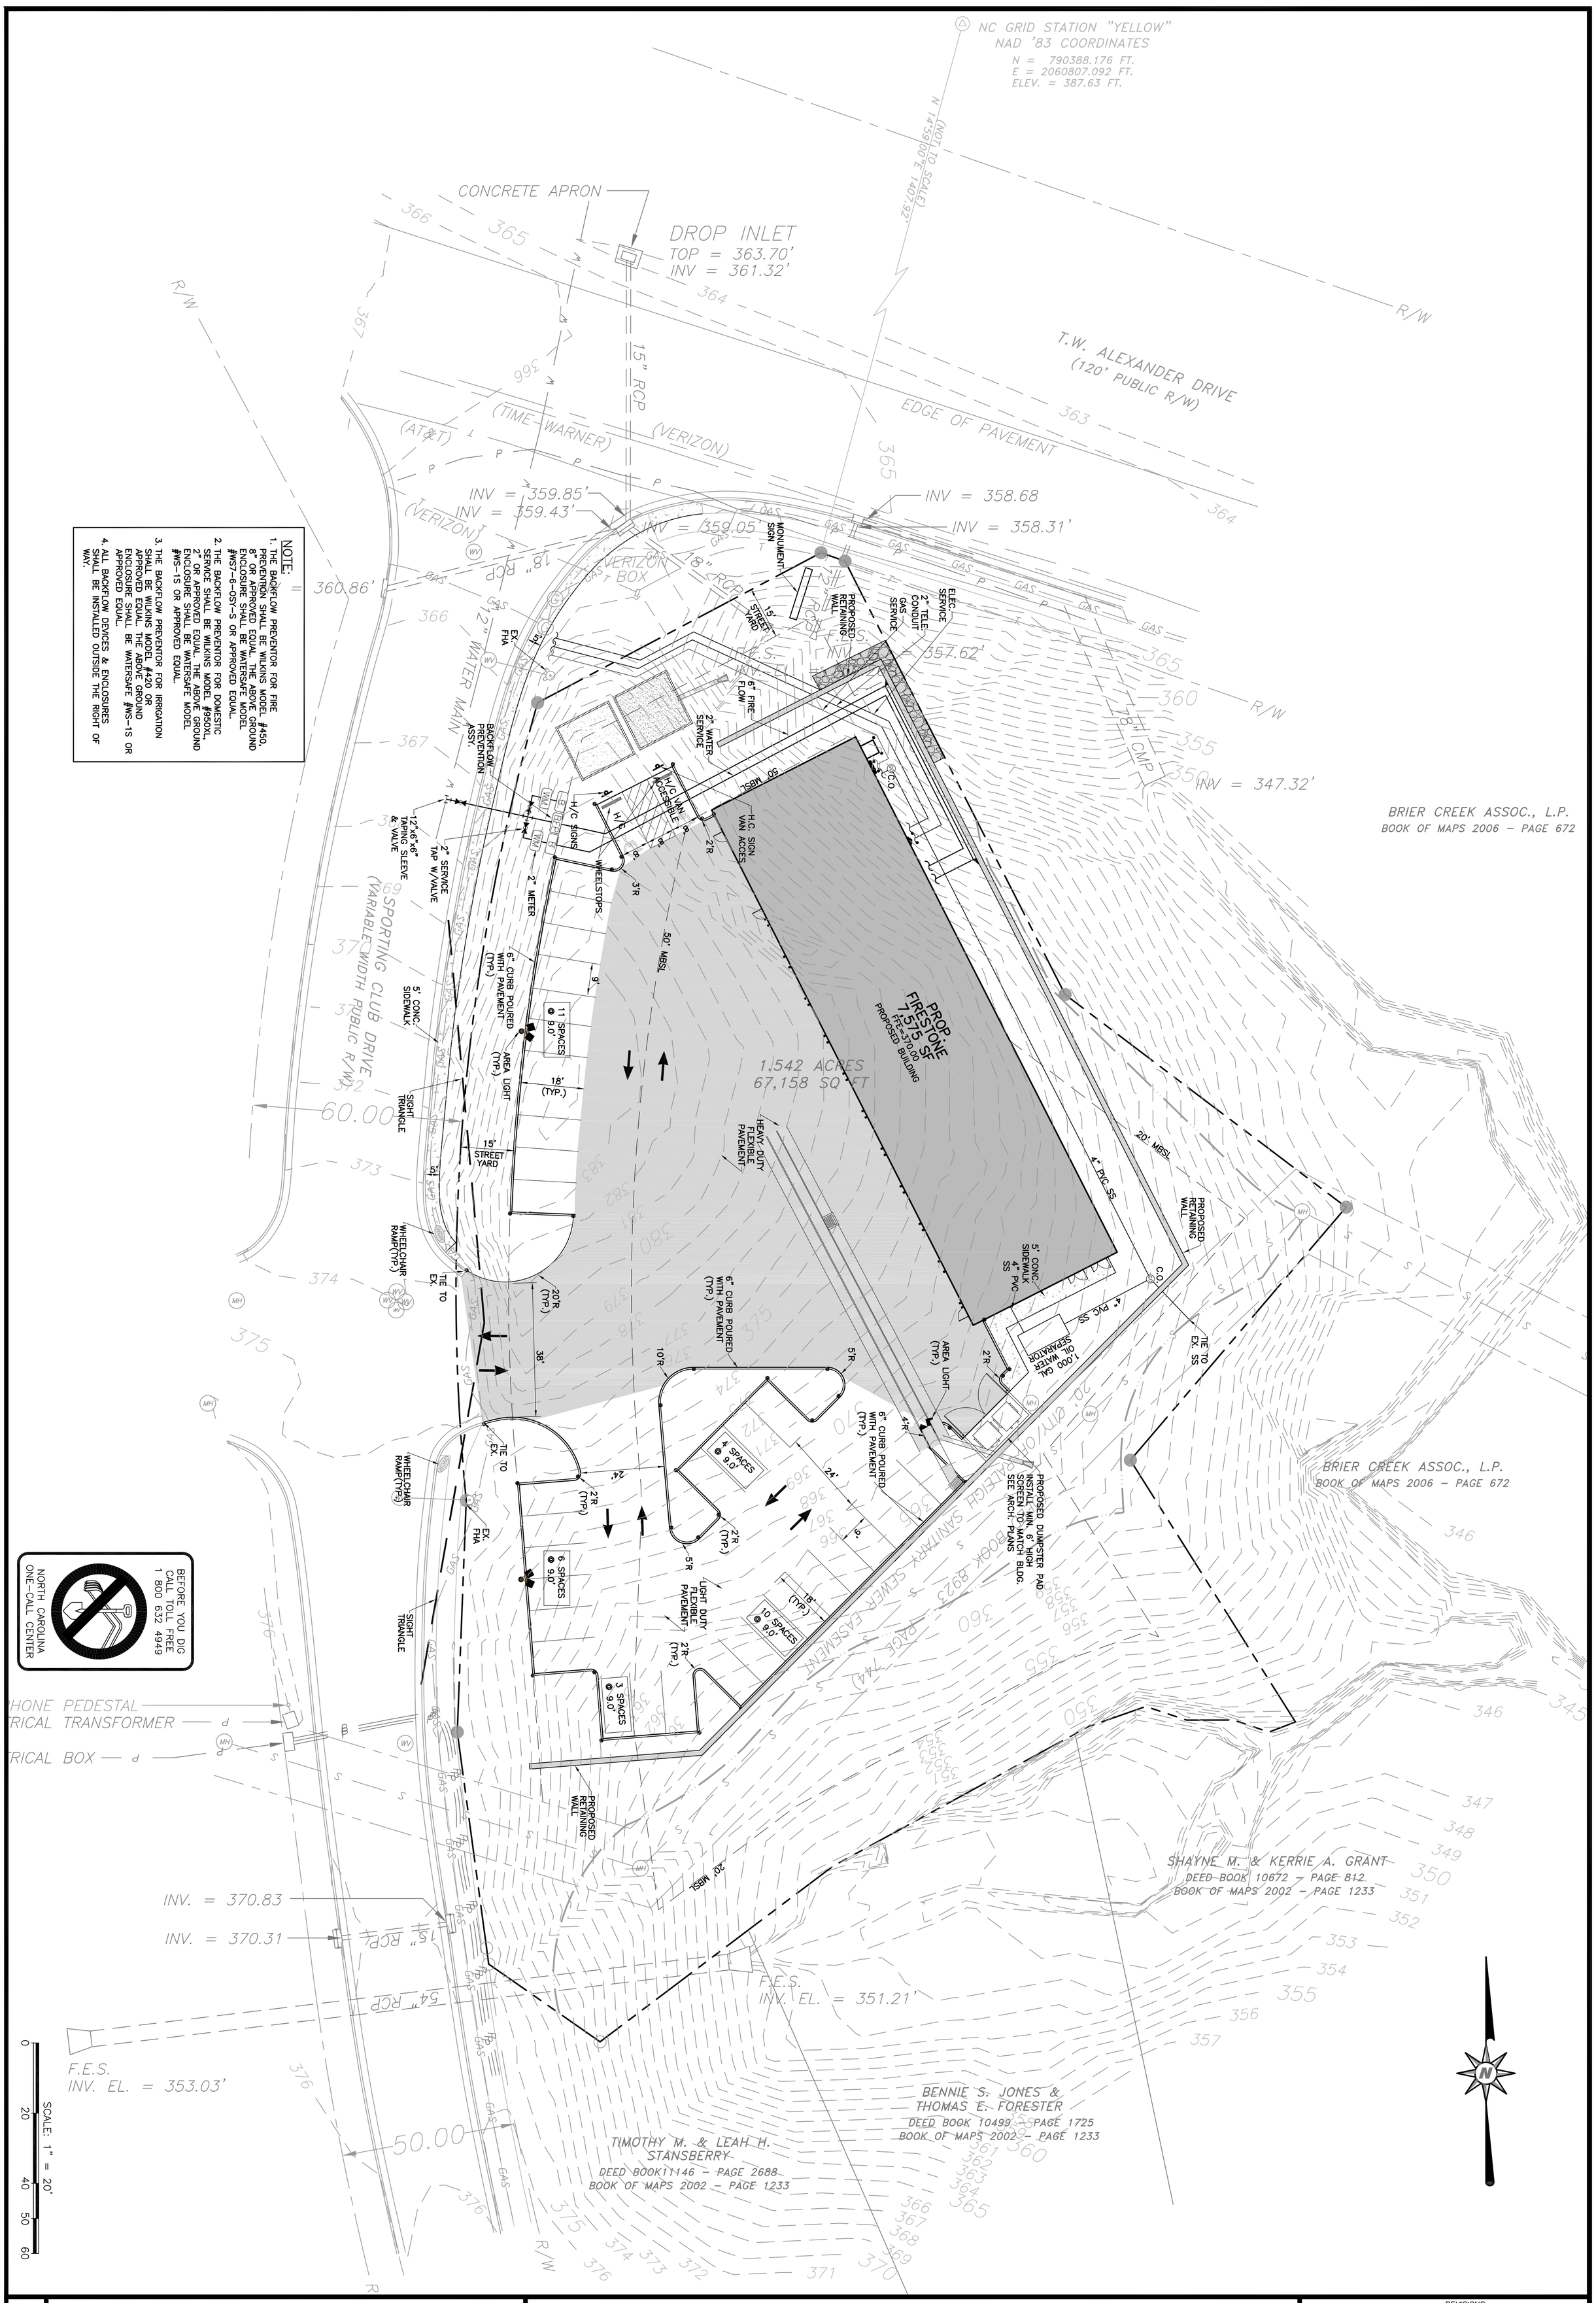

NOTE:

1. THE BACKFLOW PREVENTOR FOR FIRE PREVENTION SHALL BE WILKINS MODEL #450, 8" OR APPROVED EQUAL. THE ABOVE GROUND ENCLOSURE SHALL BE WATERSAFE MODEL #WS7-6-OSY-S OR APPROVED EQUAL.
2. THE BACKFLOW PREVENTOR FOR DOMESTIC SERVICE SHALL BE WILKINS MODEL #950XL, 2" OR APPROVED EQUAL. THE ABOVE GROUND ENCLOSURE SHALL BE WATERSAFE MODEL #WS-1S OR APPROVED EQUAL.
3. THE BACKFLOW PREVENTOR FOR IRRIGATION SHALL BE WILKINS MODEL #420 OR APPROVED EQUAL. THE ABOVE GROUND ENCLOSURE SHALL BE WATERSAFE #WS-1S OR APPROVED EQUAL.
4. ALL BACKFLOW DEVICES & ENCLOSURES SHALL BE INSTALLED OUTSIDE THE RIGHT OF WAY.

C-02

STOCKS ENGINEERING, P.A.
3344 HILLSBOROUGH ST. SUITE 250 RALEIGH, N.C. 27607
PHONE: (919) 821-2440 FAX: (919) 821-2210 MOBILE: (919) 880-5886
1100 EASTERN AVENUE NASHVILLE, N.C. 27856
PHONE: (252) 459-8196 FAX: (252) 459-8197 MOBILE: (252) 903-6891

FIRESTONE - BRIER CREEK - RALEIGH, NC

OVERALL SITE/UTILITY PLAN

REVISIONS

DATE: August, 2008	HORZ. SCALE: 1"=20'
FILE NO. Z-2008-009	VERT. SCALE: NONE