OBERLIN RIDGE CONDOMINIUMS LOT 2
GH-1-2010

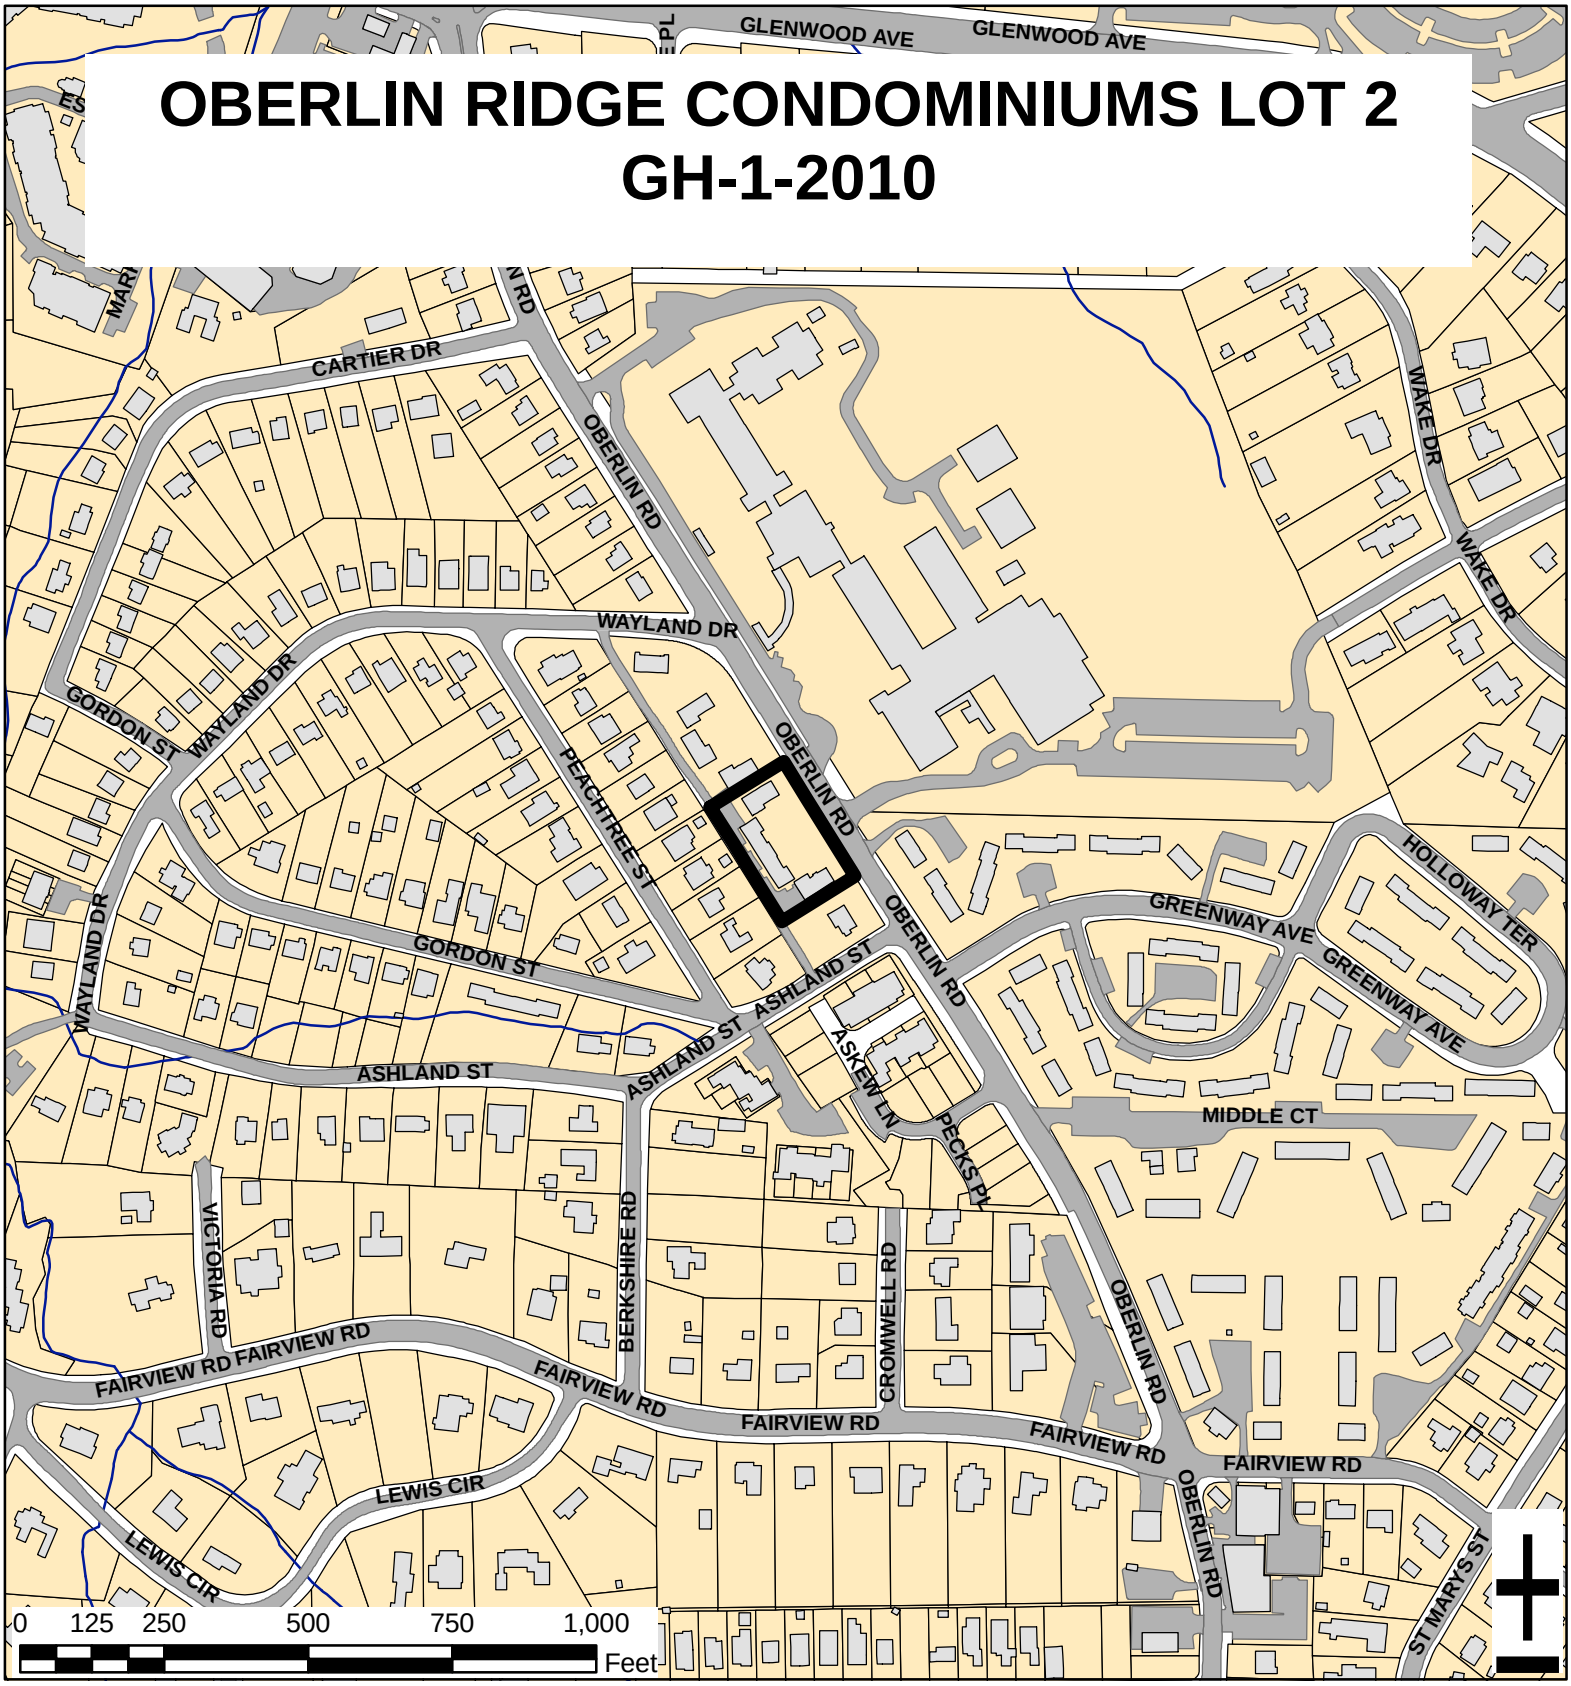

Zoning:	**R-10**	Number of Lots/ Units:	**1/ 8**
CAC:	**Wade**	Planner:	**Jacque Baker**
Drainage	**Baever Dam**	Phone:	**(919) 516-2630**
Basin:	**Southwest**	Applicant Contact:	**Blackmon Dev. Assoc., PL**
Acreage:	**0.8**	Phone:	**(919) 539-3636**

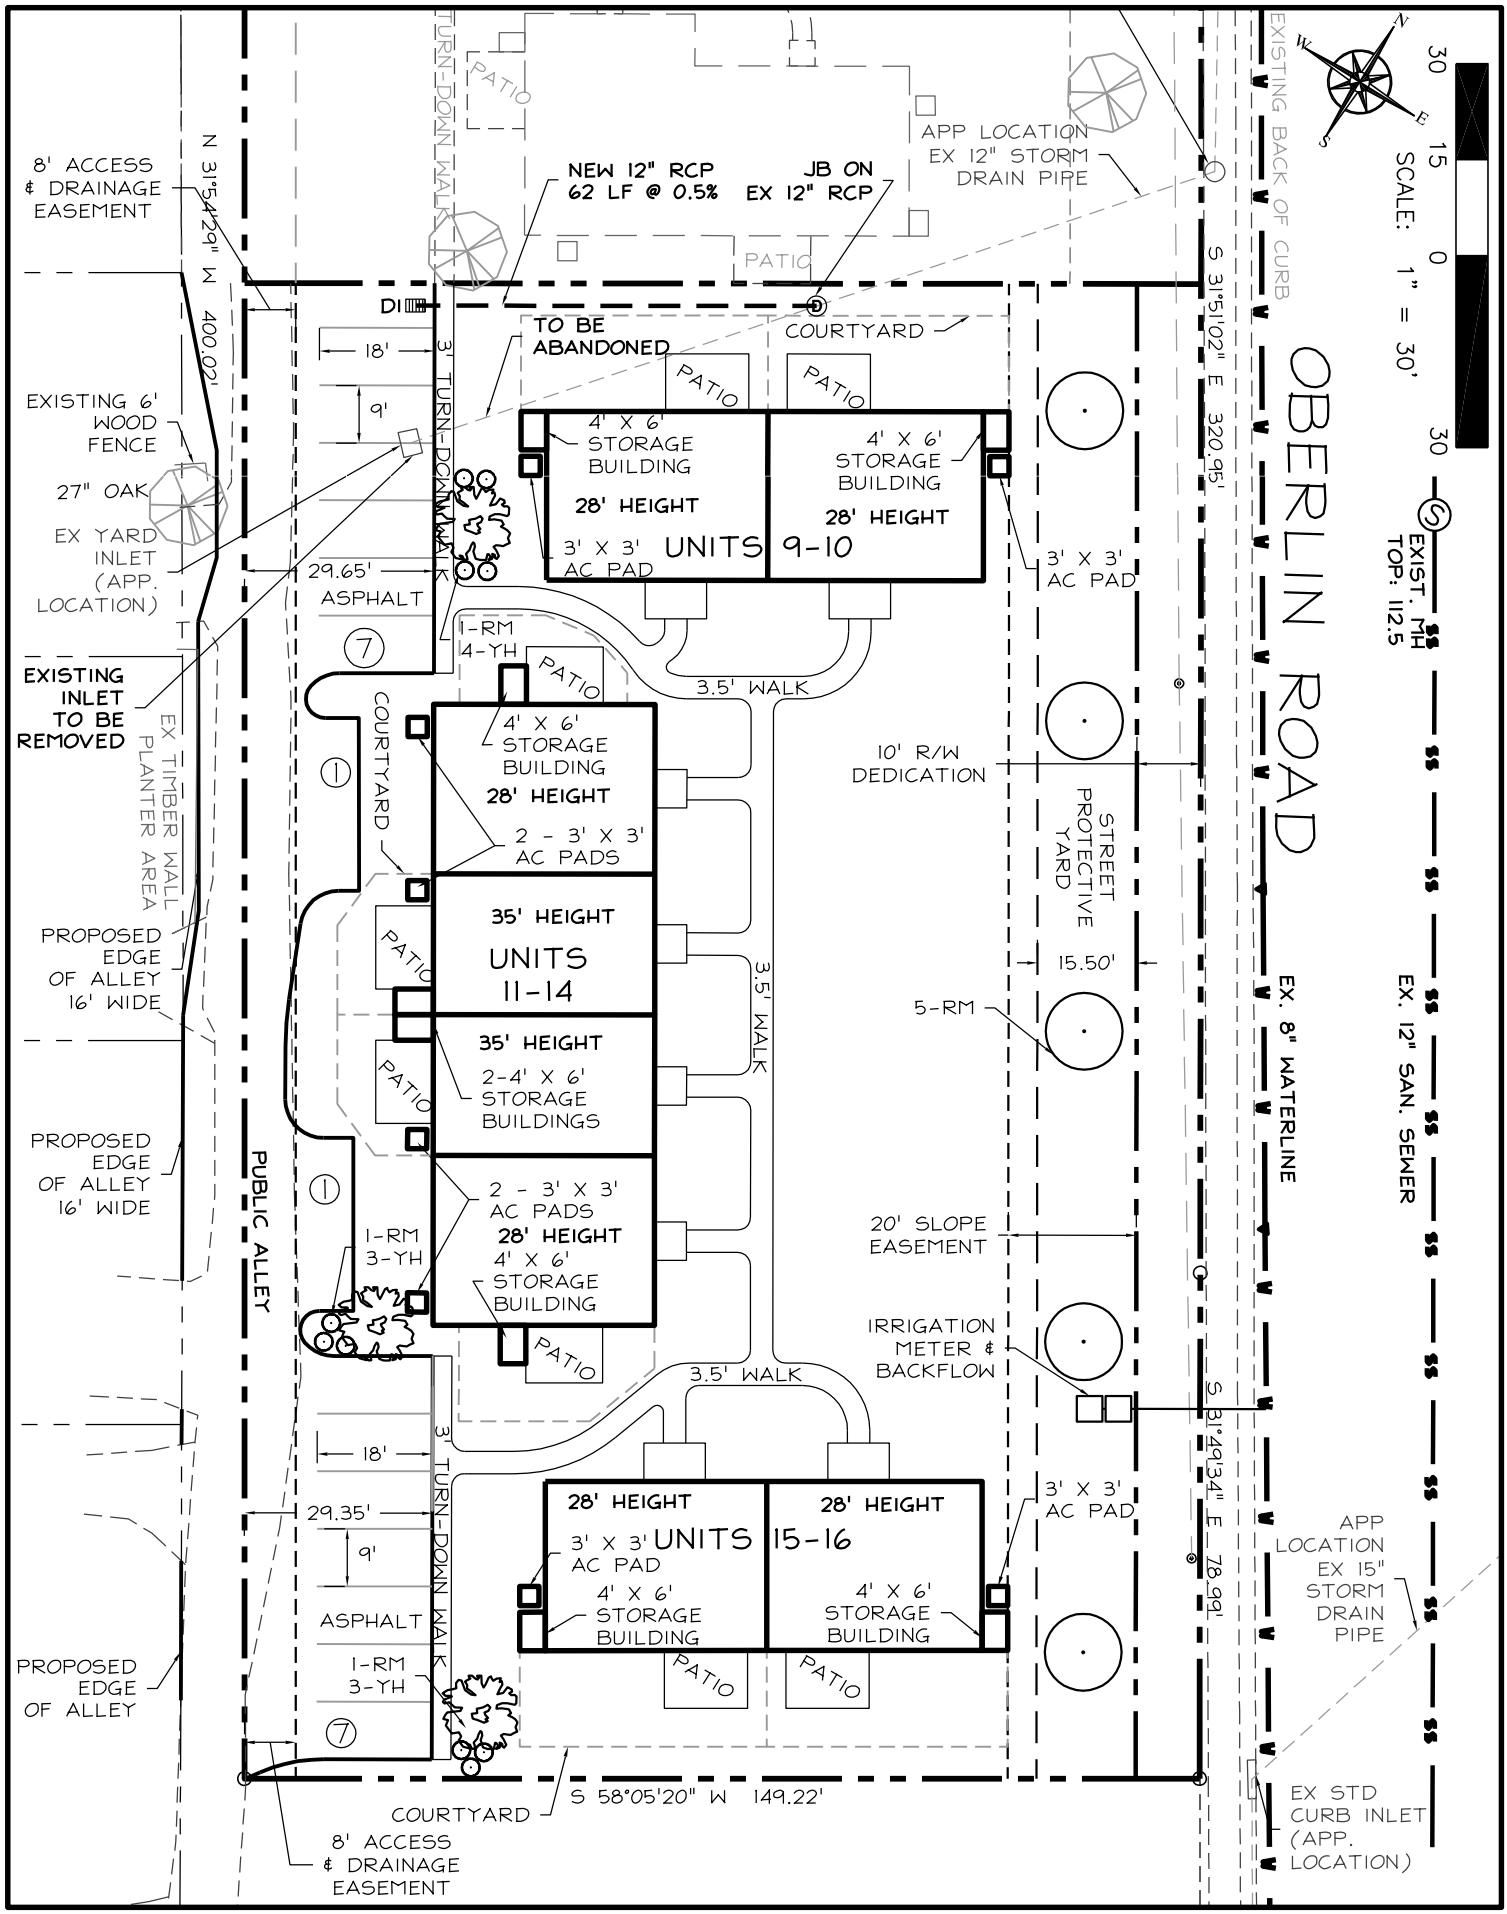

SHEET 1 OF 1

SCALE: 1"=30'
DRAWN BY: E.H.B.
DATE: 04/01/2010
PROJECT NO.
REVISIONS:

SITE PLAN

OBERLIN RIDGE CONDOS LOT 2 2715 OBERLIN RD, RALEIGH NC
THE GANTIS GROUP, 1009 CLASSIC RD, APEX, NC 27539

Blackmon Development Associates, PLLC
401 Aversboro Rd, Ste 100 Garner, NC 27529
Telephone (919) 539-3636, (704) 267-6567
beth.blackmon@yahoo.com
Firm License: P-0643