BUCK JONES ROAD WIDENING PROJECT CORRIDOR PUBLIC MEETING

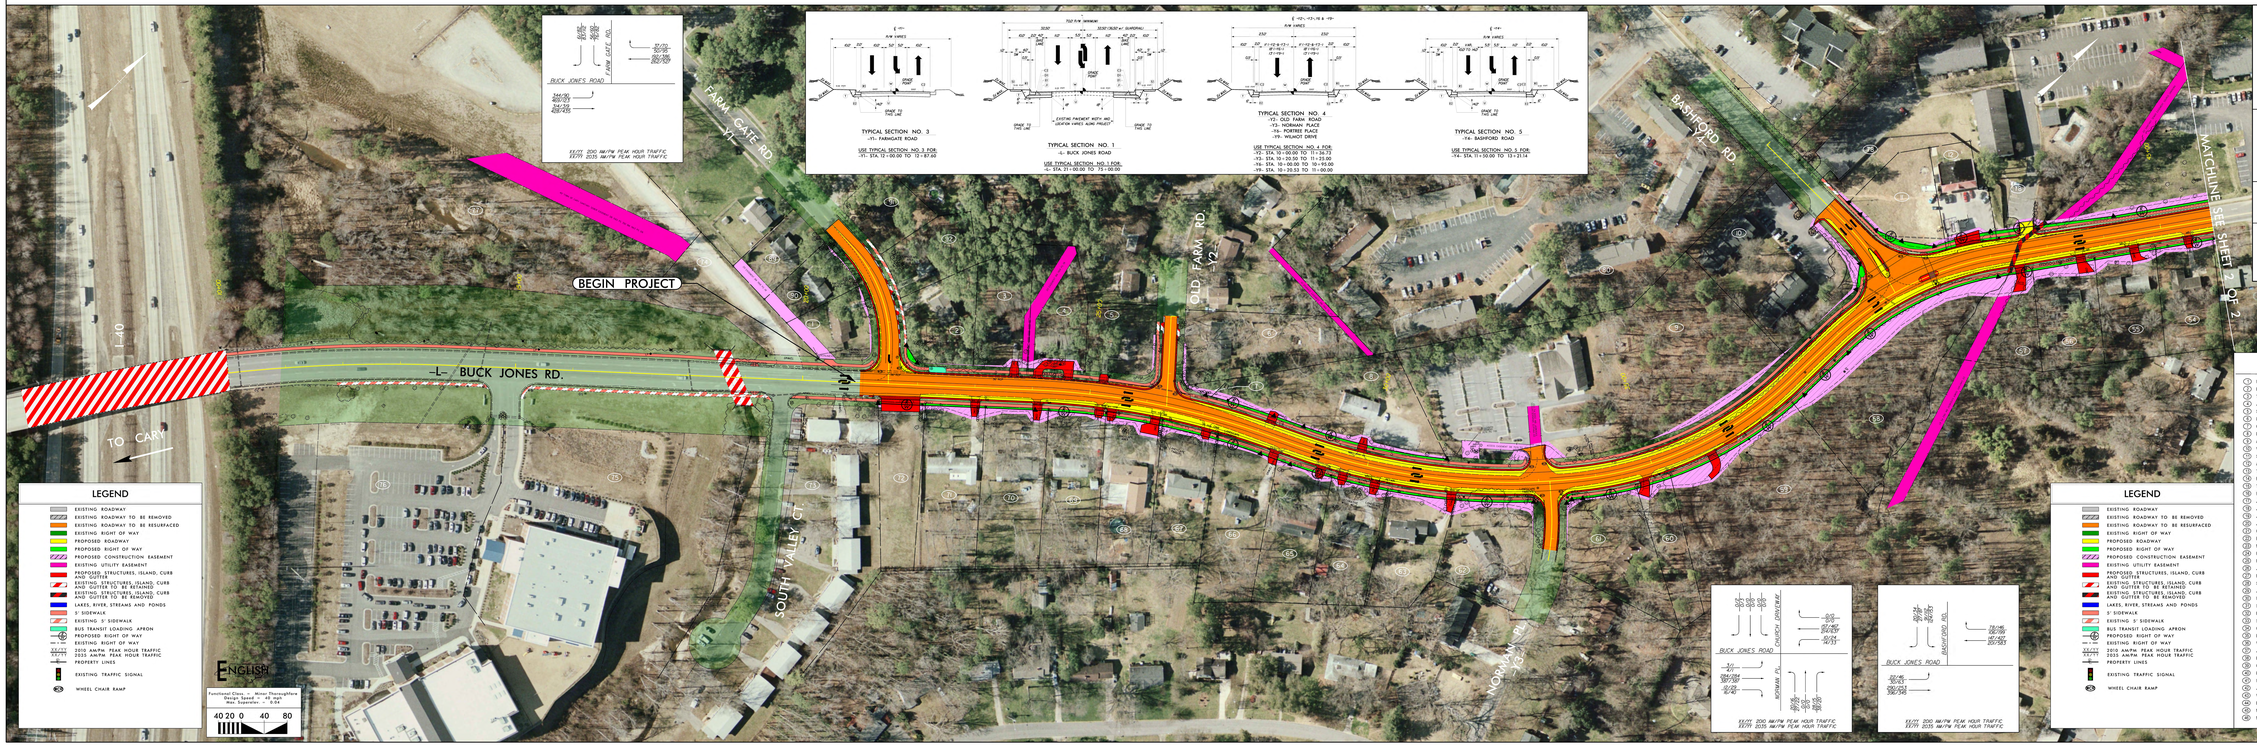

CITY OF RALEIGH

BUCK JONES ROAD
WIDENING PROJECT

FROM -Y1- FARM GATE ROAD TO
TO -Y11- XEBEC WAY

PREPARED BY:
URS CORPORATION - NORTH CAROLINA
1600 PERIMETER PARK DRIVE
SUITE 400
MORRISVILLE, NC 27560
PHONE: 919-461-1100

CORRIDOR PUBLIC MEETING

DATE: November 29, 2010

SHEET 1 OF 2

40 20 0 40 80
SCALE

PRELIMINARY PLANS
SUBJECT TO CHANGE WITHOUT NOTICE

INCOMPLETE PLANS
DO NOT USE FOR R/W ACQUISITION

PROPERTY OWNERS

1. WILLIAM W DUNCAN
2. LAURA HIGH HALE
3. TOMMY PARKER AND PEGGY B COOPER
4. JENNIFER LEIGH BUZZARD
5. STEPHEN R PARSONS
6. IVAN CAMERON SEALY
7. CHARLES LARGY AND ADALINE H MEDLIN
8. DAVID J MARTIN
9. ALL SAINTS ANTIOCHIAN ORTHODOX CHURCH
10. V G MURRAY, JR
11. SIDDE INC
12. AZIM A. SIDDE
13. TIGER PROPERTIES III, LLC
14. ROEBOHT HOMES, INC
15. TIGER PROPERTIES III, LLC
16. WESTROCK WOODS, LLC
17. JEFFERY L CUTLIP
18. JEFFERY L CUTLIP
19. JEFFERY L CUTLIP
20. JOSEPH S. & TERESA COSTON DUPREE, JR
21. CHESTNUT HILLS APARTMENTS, LLC
22. BENJAMIN C DARWINE
23. MILTON E. & STAYLESINE B. HOBBS
24. ROBERTS FAMILY TRUST
25. ROBERTS FAMILY TRUST
26. JEFF C & JOYCE B. BULLOCK
27. RICHARD D. LEE HEIRS, c/o BETTY J. LEE
28. STEPHEN C BRILLMAN
29. JOSEPH D. & LISA B. PURVIS
30. HWATHROP D. SCHAAB, JR & CARROL P. SCHAAB
31. SANDRA BUNNS DUTTON
32. FAIZ K FAREED & MOHIB FAIZUDDIN
33. SHIN-YING YEUNG
34. CHING-KIT & CHUU-YI YEUNG
35. SUSAN & RUTH K. PEDERSEN
36. VASILICA LEANA & ABDOLRAHMAN KATTH
37. JOHN D HADLEY
38. FIRST GROUP INVESTMENTS LLC
39. CHARLES E. & MARY JANE CAMPBELL
40. PHYLLIS D NUNN
41. WILLIAM T. & BARBARA A. TURNER
42. JANE P RITTER
43. VERONICA & MICHAEL BLANKINSHIP
44. EDNA LOUISE JOHNSON
45. MOHAMMED HAB ASSFAR S. & ABDOLRAHMAN KATTH
46. MARY LYNN PITCHER
47. SAMUEL REED & JESSICA LAURIE KENNEDY
48. ROBERT V WILLIAMS
49. WALTER J. HOGAN, JR. & JEWEL M. HOGAN
50. WALTER R. & SHERAUN LEE BEARD
51. HIDDEN TRAILS, LLC
52. VIRGINIA C. FITZGERALD
53. GREGORY & DORCES L. CROSBY
54. MARIAN ELIZABETH GITHENS
55. ZAI HOSSEINIMOUR
56. MARK OWEN COOK
57. CITY OF RALEIGH
58. CITY OF RALEIGH
59. PATSY H FUNT
60. JUANITA CIRCLE BARBOUR
61. JUANITA CIRCLE BARBOUR
62. NOAH JAY & NANCY E BURNTHAGER
63. JOHN QUINCY COTTEN
64. GARY WAYNE AND SANDRA GALE MEEKS
65. REX DUKE & BETTY ANN BALLARD
66. SOUTH VALLEY, INC
67. HRISTO BONEV MARENOV & ANTONIYA PETROVA MIHAYLOVA
68. RICHARD D & PENELLA Y BOWERS AND RUTH BOWERS & RONALD C. CLARK
69. GARY HARDING
70. SOUTH VALLEY APARTMENTS, INC.
71. PAMELA C HOWARD
72. SOUTH VALLEY, INC
73. SOUTH VALLEY, INC
74. GREATER RALEIGH AREA CHRISTIAN EDUCATION, INC
75. GREATER RALEIGH AREA CHRISTIAN EDUCATION, INC
76. HOPE COMMUNITY CHURCH OF CARY, INC.
77. GREATER RALEIGH AREA CHRISTIAN EDUCATION, INC
78. TIGER PROPERTIES III, LLC
79. TIGER PROPERTIES III, LLC
80. SCHRADER FAMILY LIMITED PARTNERSHIP
81. KENNETH DENG & CYNTHIA POWELL MCLAMB
82. ARTHUR F JOHNSON & YASUKO WASAKI
83. DUY HUYNH
84. BELL SOUTH TELECOMMUNICATION
85. ARSHAD AHMAD TORSHID
86. SOHAIR AHMAD TORSHID
87. NORMAN F. & REBECCA I. WALLS
88. VAN B JANETH B. PRICE
89. ROBERT F GAMBLE, JR
90. HAZEL LEE SWANN
91. MOHAMMED HAB ASSFAR S. & ABDOLRAHMAN KATTH
92. MARY LYNN PITCHER
93. BRUCE MORRIS, JR & MARJORIE MORRIS
94. BRYAN EDWARD OWENS

BUCK JONES ROAD WIDENING PROJECT CORRIDOR PUBLIC MEETING

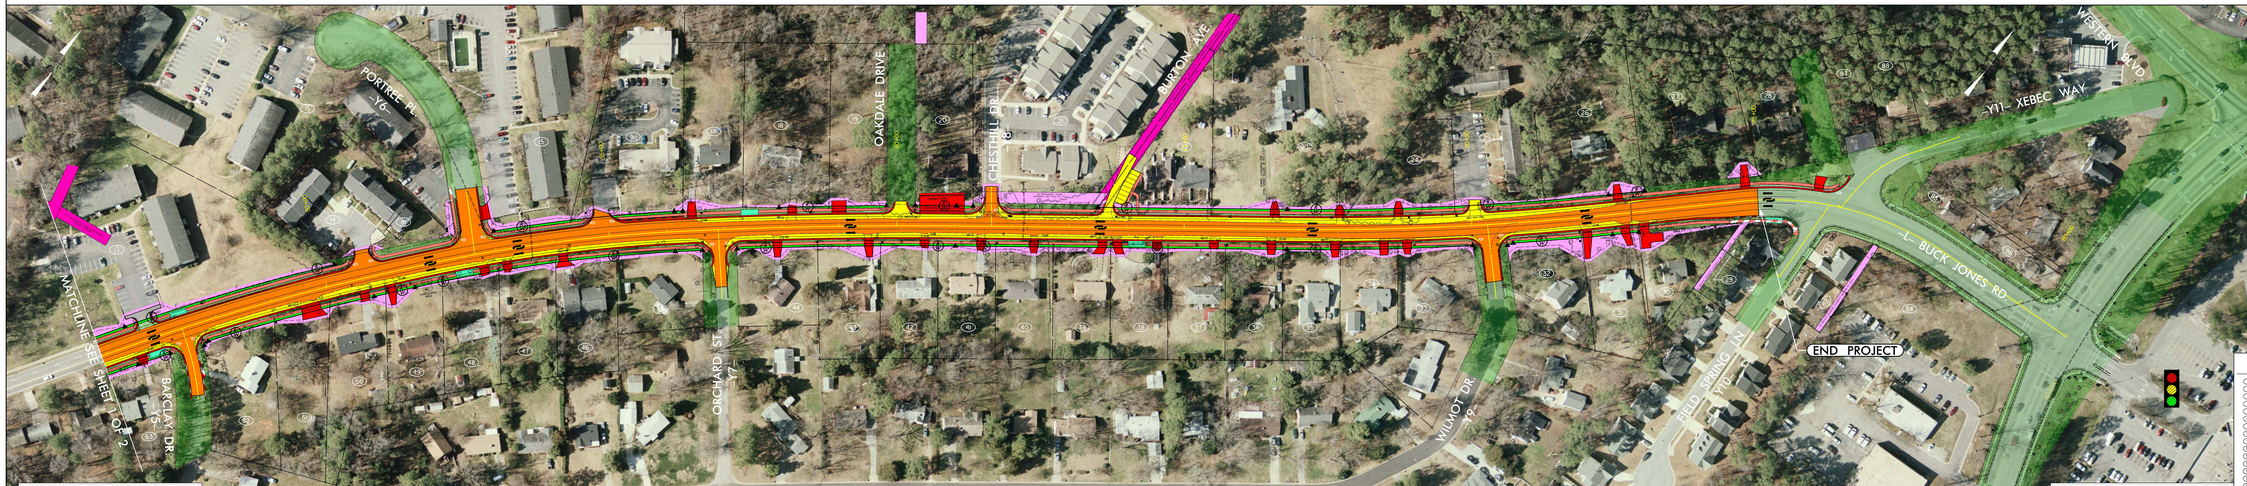

LEGEND

- EXISTING ROADWAY
- EXISTING ROADWAY TO BE REMOVED
- EXISTING ROADWAY TO BE RESURFACED
- EXISTING RIGHT OF WAY
- PROPOSED ROADWAY
- PROPOSED RIGHT OF WAY
- PROPOSED CONSTRUCTION EASEMENT
- EXISTING UTILITY EASEMENT
- PROPOSED STRUCTURES, ISLAND, CURB AND GUTTER
- EXISTING STRUCTURES, ISLAND, CURB AND GUTTER TO BE RETAINED
- EXISTING CURB AND GUTTER TO BE REMOVED
- EXISTING CURB AND GUTTER TO BE REPLACED
- LAKES, RIVER, STREAMS AND PONDS
- 5' SIDEWALK
- EXISTING 5' SIDEWALK
- BUS TRANSIT LOADING APRON
- PROPOSED RIGHT OF WAY
- EXISTING RIGHT OF WAY
- 2010 AM/PM PEAK HOUR TRAFFIC
- 2035 AM/PM PEAK HOUR TRAFFIC
- PROPERTY LINES
- EXISTING TRAFFIC SIGNAL
- WHEEL CHAIR RAMP

ENGLISH

Functional Class = Minor Thoroughfare
Design Speed = 45 mph
Max Superelev. = 0.06

40 20 0 40 80

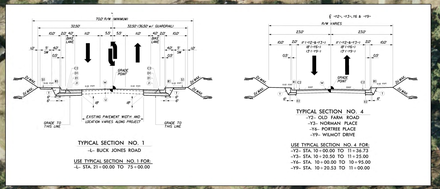

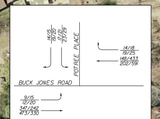

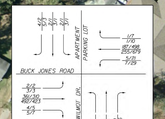

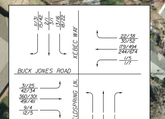

LEGEND

- EXISTING ROADWAY
- EXISTING ROADWAY TO BE REMOVED
- EXISTING ROADWAY TO BE RESURFACED
- EXISTING RIGHT OF WAY
- PROPOSED ROADWAY
- PROPOSED RIGHT OF WAY
- PROPOSED CONSTRUCTION EASEMENT
- EXISTING UTILITY EASEMENT
- PROPOSED STRUCTURES, ISLAND, CURB AND GUTTER
- EXISTING STRUCTURES, ISLAND, CURB AND GUTTER TO BE RETAINED
- EXISTING CURB AND GUTTER TO BE REMOVED
- EXISTING CURB AND GUTTER TO BE REPLACED
- LAKES, RIVER, STREAMS AND PONDS
- 5' SIDEWALK
- EXISTING 5' SIDEWALK
- BUS TRANSIT LOADING APRON
- PROPOSED RIGHT OF WAY
- EXISTING RIGHT OF WAY
- 2010 AM/PM PEAK HOUR TRAFFIC
- 2035 AM/PM PEAK HOUR TRAFFIC
- PROPERTY LINES
- EXISTING TRAFFIC SIGNAL
- WHEEL CHAIR RAMP

CITY OF RALEIGH

BUCK JONES ROAD
WIDENING PROJECT

FROM -Y1- FARM GATE ROAD TO
TO -Y11- XEBEC WAY

PREPARED BY:
URS CORPORATION - NORTH CAROLINA
1600 PERIMETER PARK DRIVE
SUITE 400
MORRISVILLE, NC 27560
PHONE: 919-461-1100

CORRIDOR PUBLIC MEETING

DATE: November 29, 2010

SHEET 2 OF 2

40 20 0 40 80
SCALE

PRELIMINARY PLANS
SUBJECT TO CHANGE WITHOUT NOTICE

INCOMPLETE PLANS
DO NOT USE FOR R/W ACQUISITION

PROPERTY OWNERS

1. WILLIAM H DUNCAN
2. LAURA HOKE HALE
3. TOMMY PARKER AND PEGGY B COOPER
4. JENNIFER LEIGH BUZZARD
5. STEPHEN R PARSONS
6. IVAN CAMERON SEALY
7. CHARLES LARCH AND ADELINE H MEDLIN
8. DAVID J MARTIN
9. ALL SAINTS ANTIOCHIAN ORTHODOX CHURCH
10. ZIA HOSSEINMOUR
11. V D MURRAY, JR
12. SIDER, INC.
13. AZIM A. SIDER
14. TIGER PROPERTIES III, LLC
15. ROEBOHT HOMES, INC
16. TIGER PROPERTIES III, LLC
17. TIGER PROPERTIES III, LLC
18. JEFFERY L CUTLIP
19. JEFFERY L CUTLIP
20. JEFFERY L CUTLIP
21. JOSEPH S & TERESA COSTON DUPREE, JR
22. CHESTNUT HILLS APARTMENTS, LLC
23. BENJAMIN C CHIPPING
24. MILTON E. & STAYLESINE B. HOBBS
25. ROBERTS FAMILY TRUST
26. ROBERTS FAMILY TRUST
27. JEFF C & JOYCE B BULLOCK
28. RICHARD S. LEE HEIRS, c/o BETTY J. LEE
29. STEPHEN C BRILLMAN
30. JOSEPH D. & LISA B. PURVIS
31. HINTHROP D. SCHWAB, JR & CARROLP. SCHWAB
32. SANDRA BLANKS DUTTON
33. FAIZ K FAREED & MOHIB FAIZUDDIN
34. SHIN-YING YEUNG
35. CHING-KIT & CHUU-YI YEUNG
36. SUZAN S RUTH V. PEDERSEN
37. VASILICA LEANA & ABDOULRAHMAN KATTIH
38. JOHN D HADLEY
39. FIRST GROUP INVESTMENTS LLC
40. CHARLES E. & MARY JANE CAMPBELL
41. PHYLLIS D NUNN
42. WILLIAM T. & BARBARA A. TURNER
43. JANE P PFEIFER
44. VERONICA & MICHAEL BLANKINSHIP
45. EDNA LOUISE JOHNSON
46. MOHAMMED WAR ASSIFARI & ABDOULRAHMAN KATTIH
47. MARY LYNN ROONE
48. SAMUEL REED & JESSICA LAURIE KENNEDY
49. ROBERT V WILLIAMS
50. WALTER J. HOGAN, JR. & JEWEL M. HOGAN
51. WALTER R. & SHERALYN LEE BEARD
52. HIDDEN TRAILS, LLC
53. VIRGINIA C. FITZGERALD
54. GREGORY & DORCES L. CROSBY
55. MARIAN ELIZABETH GITTHENS
56. ZIA HOSSEINMOUR
57. MARK OWEN COOK
58. CITY OF RALEIGH
59. CITY OF RALEIGH
60. PATSY H PUNDT
61. JUANITA CIRCLE BARBOUR
62. JUANITA CIRCLE BARBOUR
63. WEST ROCK WOODS, LLC
64. JOHN QUINCY COTTEN
65. GARY WAYNE AND SANDRA GALE MEEKS
66. REX DUKE & BETTY ANN BALLARD
67. SOUTH VALLEY, INC.
68. HRISTO BONEV MARENOV & ANTONIYA PETROVA MIHAYLOVA
69. RICHARD D & PENELLA Y BOWERS AND RUTH BOWERS & RONALD C. CLARK
70. GARY HARDING
71. SOUTH VALLEY APARTMENTS, INC.
72. PAMELA C HOWARD
73. SOUTH VALLEY, INC.
74. SOUTH VALLEY, INC.
75. GREATER RALEIGH AREA CHRISTIAN EDUCATION, INC.
76. GREATER RALEIGH AREA CHRISTIAN EDUCATION, INC.
77. HOPE COMMUNITY CHURCH OF CARY, INC.
78. GREATER RALEIGH AREA CHRISTIAN EDUCATION, INC.
79. TIGER PROPERTIES III, LLC
80. TIGER PROPERTIES I, LLC
81. SCHRADER FAMILY LIMITED PARTNERSHIP
82. KENNETH DENG & CYNTHIA POWELL MCLAMB
83. ARTHUR F JOHNSON & YASUKO WASAKI
84. GUY KUYKI
85. BELL SOUTH TELECOMMUNICATION
86. ARSHAD AHMAD TORSHID
87. SOHAIR AHMAD TORSHID
88. NORMAN F. & REBECCA I. WALLS
89. VAN & JUANETTA PRICE
90. ROBERT F GAMBLE, JR
91. HAZEL LEE SWANN
92. BRUCE MORRIS, JR & MARJORIE MORRIS
93. BRYAN EDWARD OWENS