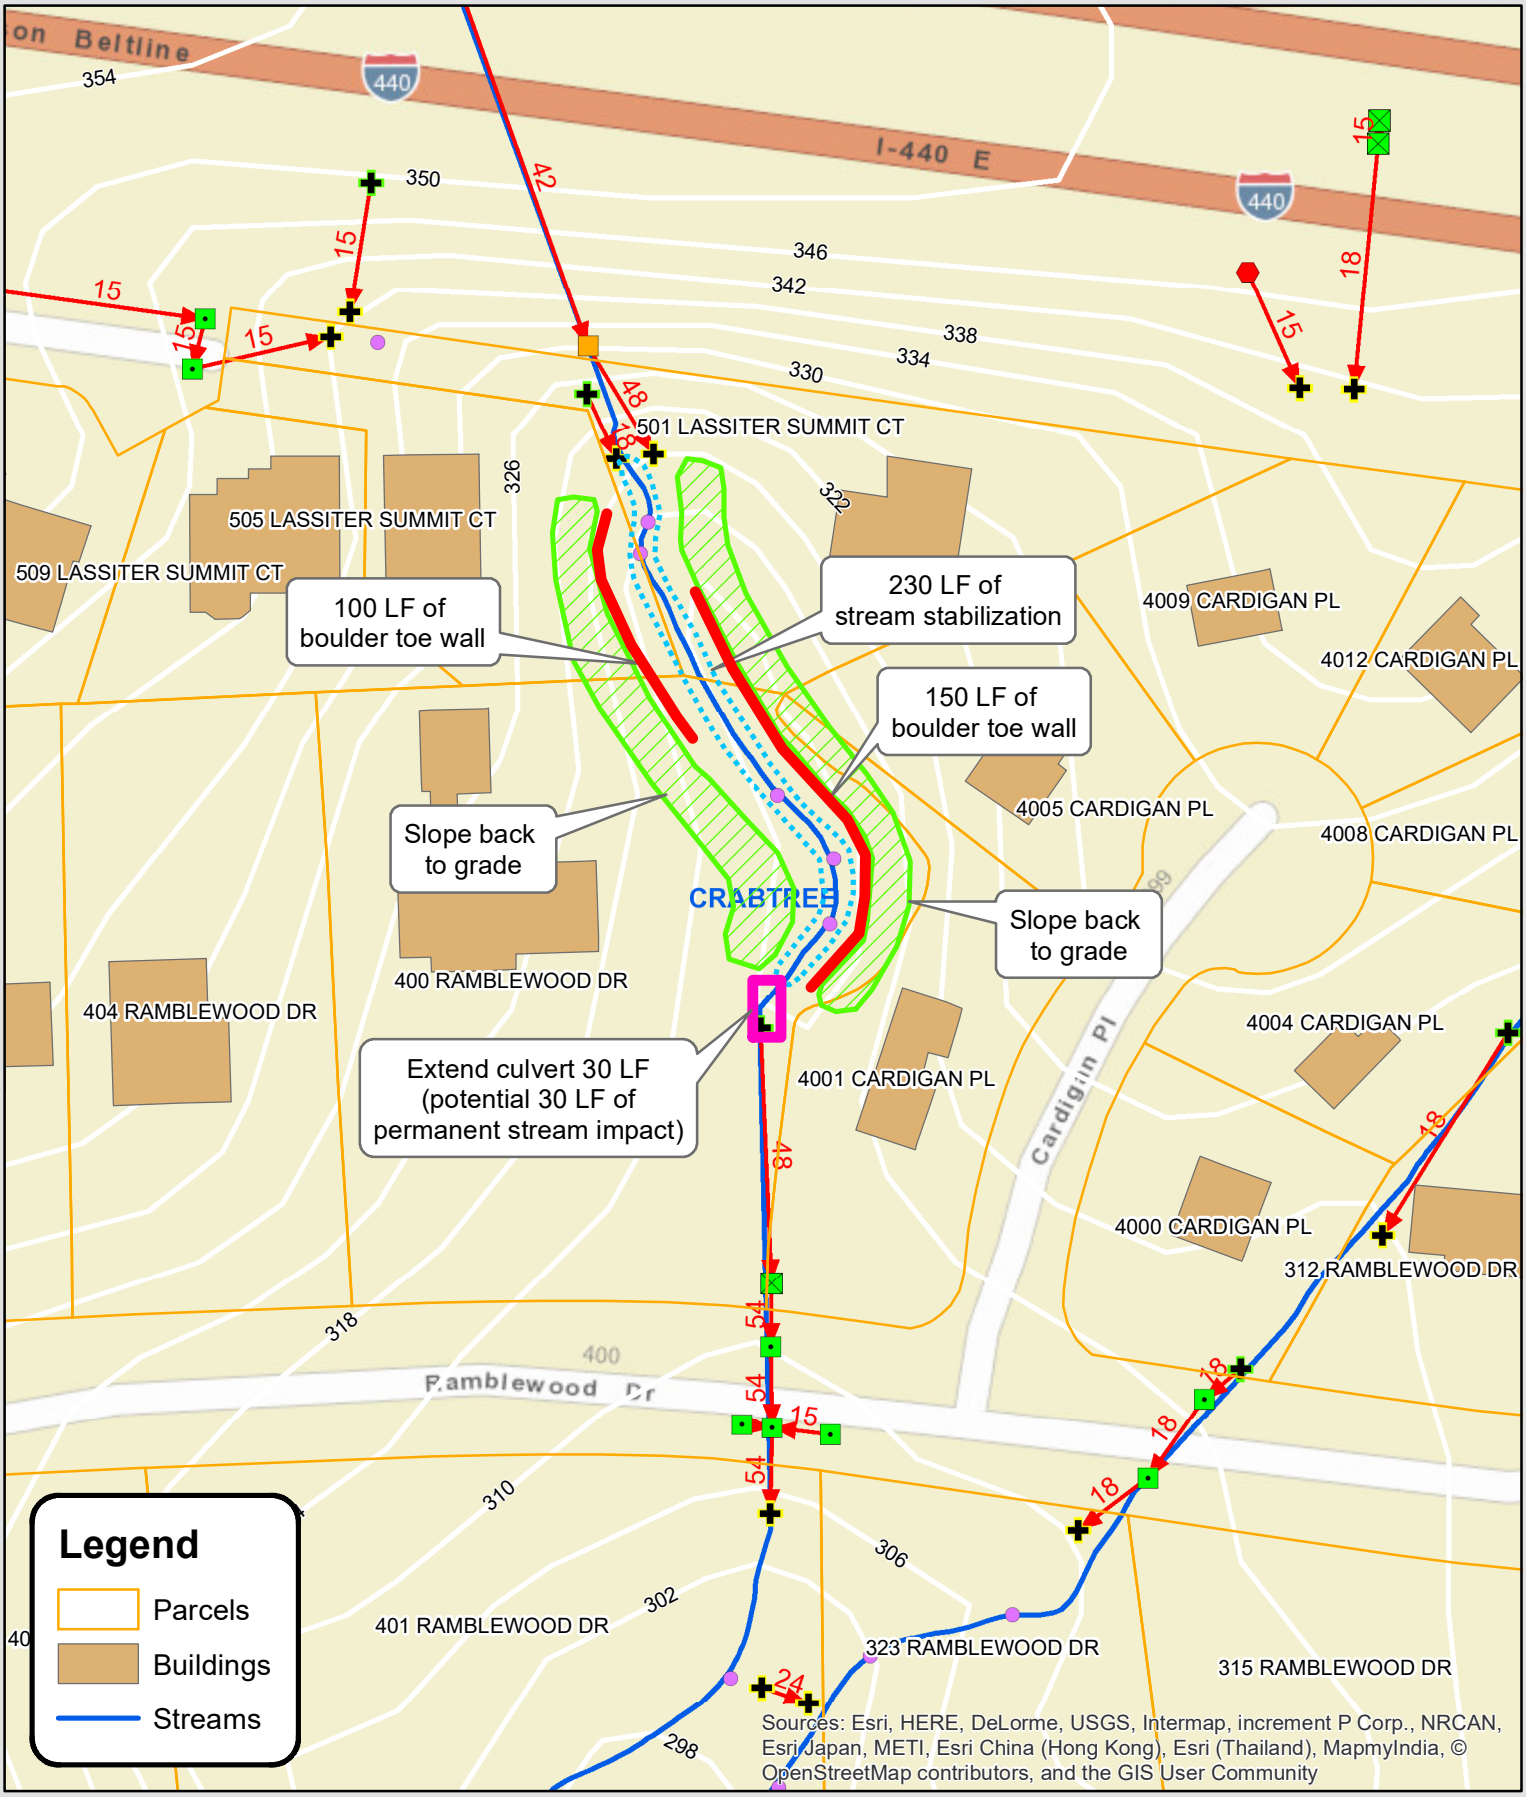

WK DICKSON
community infrastructure consultants

Ramblewood Drive Drainage Improvements Geotechnical Soil Borings Map

75 37.5 0 75 Feet

1 inch = 75 feet