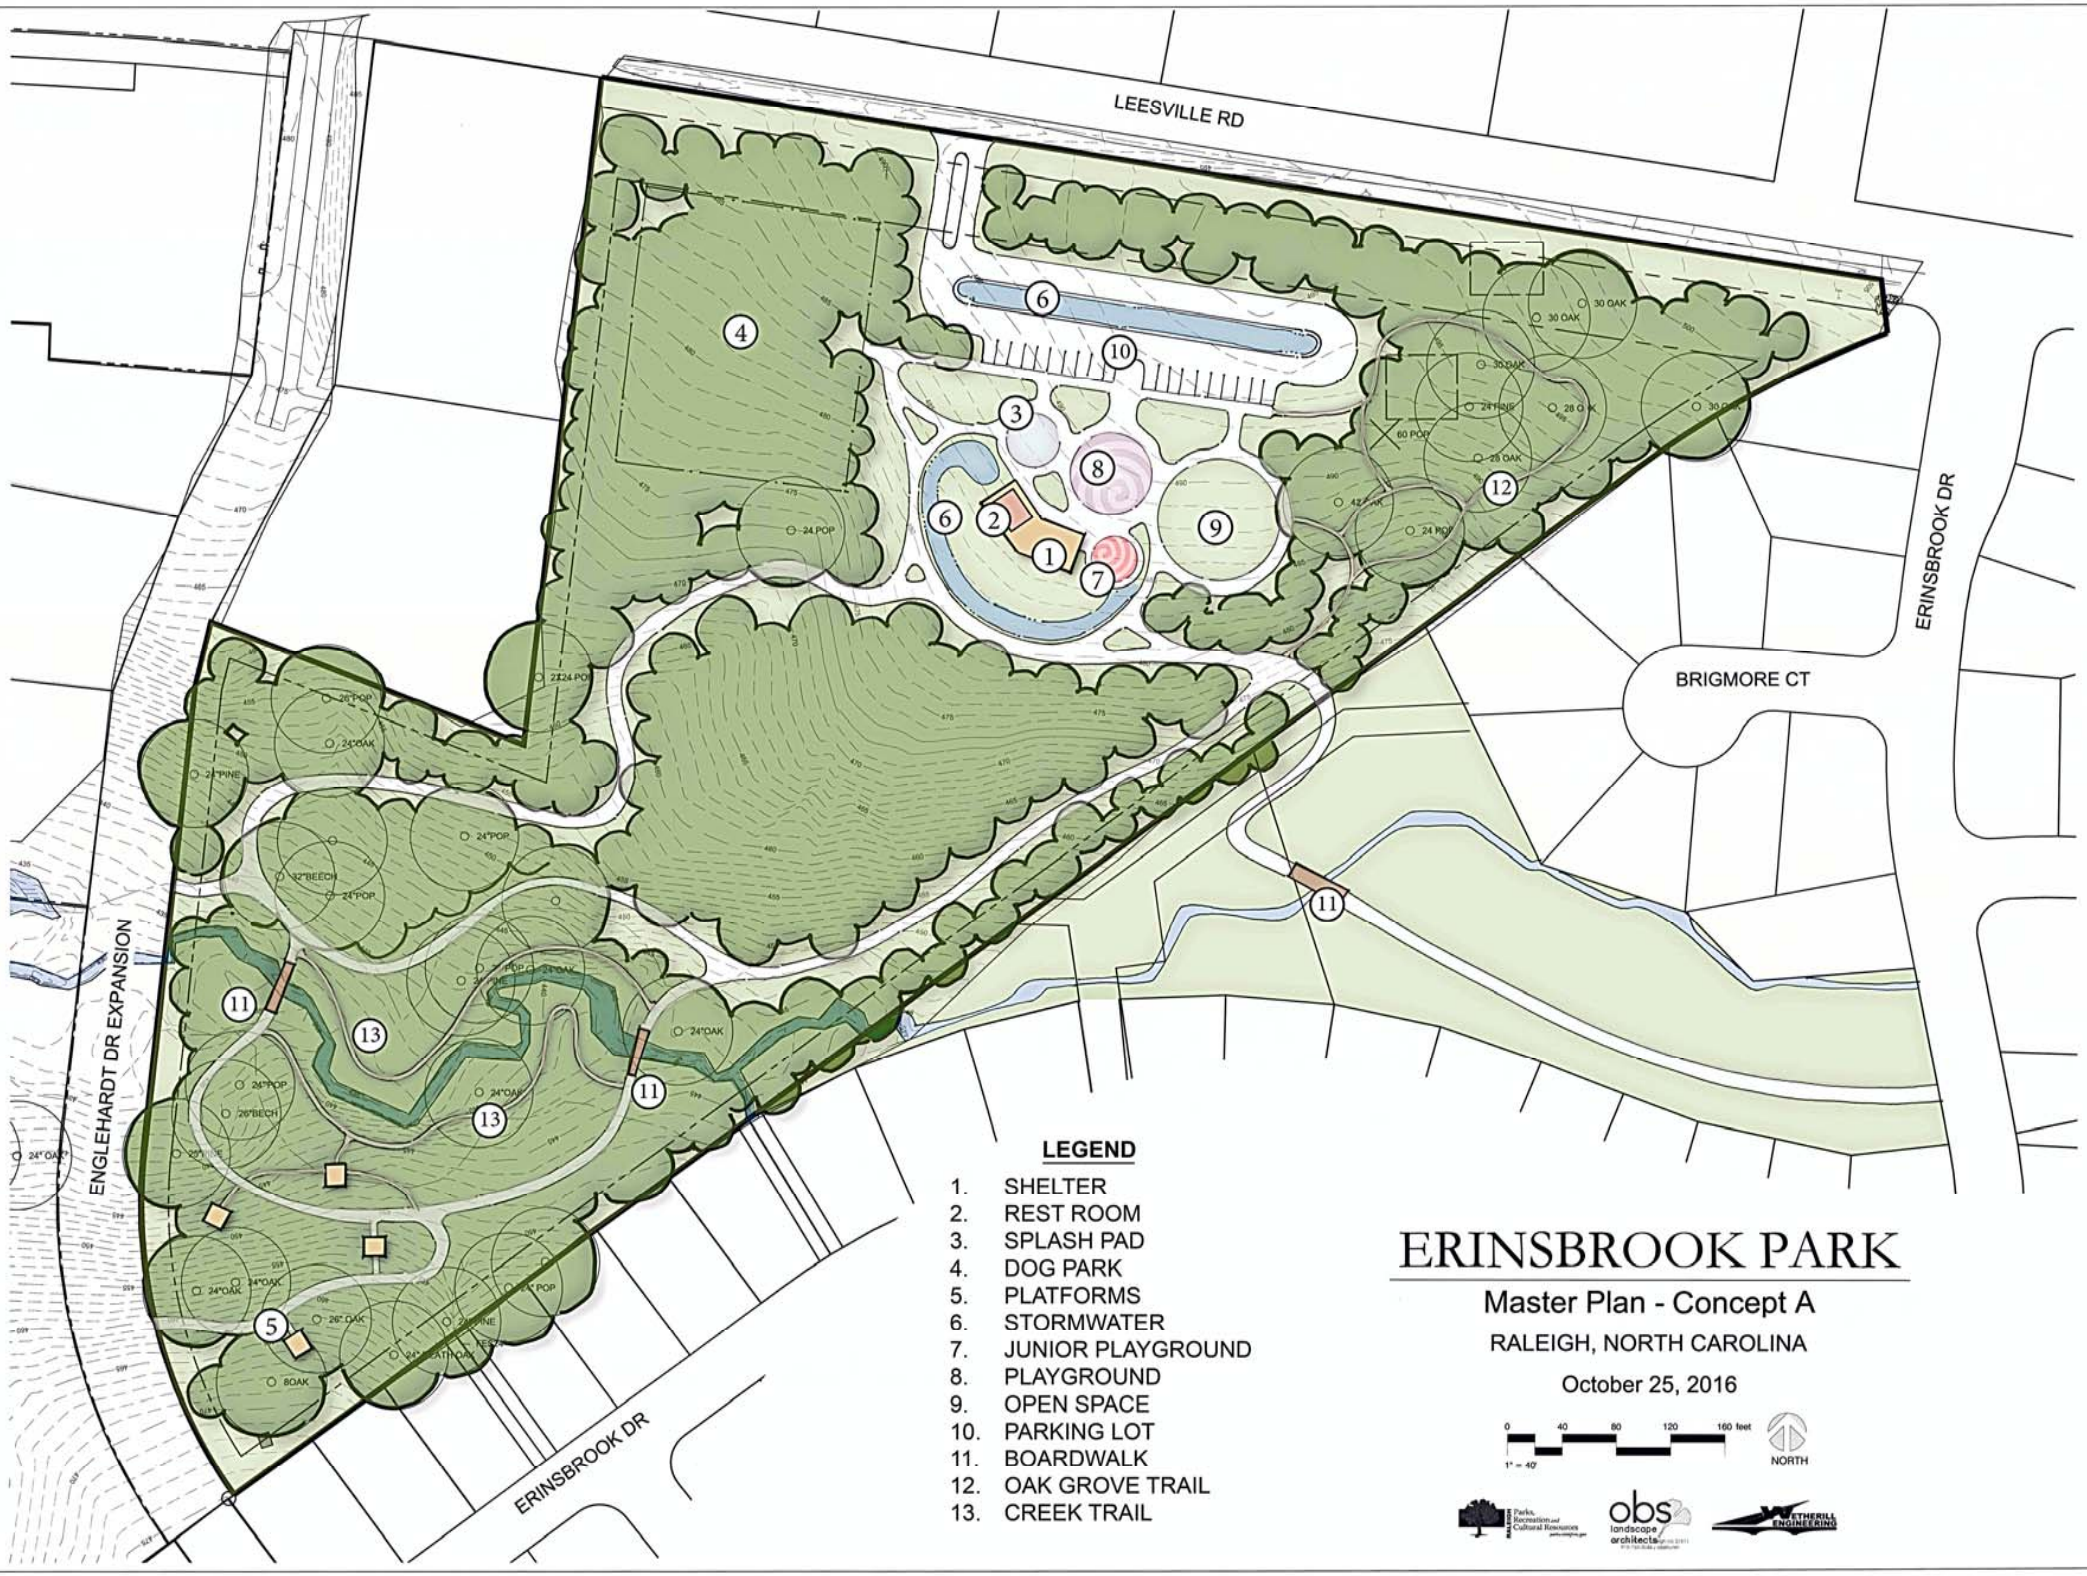
LEESVILLE RD
ERINSBROOK DR
BRIGMORE CT
ENGLEHARDT DR EXPANSION
ERINSBROOK DR
LEGEND
1. SHELTER
2. REST ROOM
3. SPLASH PAD
4. DOG PARK
5. PLATFORMS
6. STORMWATER
7. JUNIOR PLAYGROUND
8. PLAYGROUND
9. OPEN SPACE
10. PARKING LOT
11. BOARDWALK
12. OAK GROVE TRAIL
13. CREEK TRAIL
ERINSBROOK PARK
Master Plan - Concept A
RALEIGH, NORTH CAROLINA
October 25, 2016
0 40 80 120 160 feet
1" = 40'
NORTH
Parks, Recreation and Cultural Resources
obs landscape architects
ETHERILL ENGINEERING