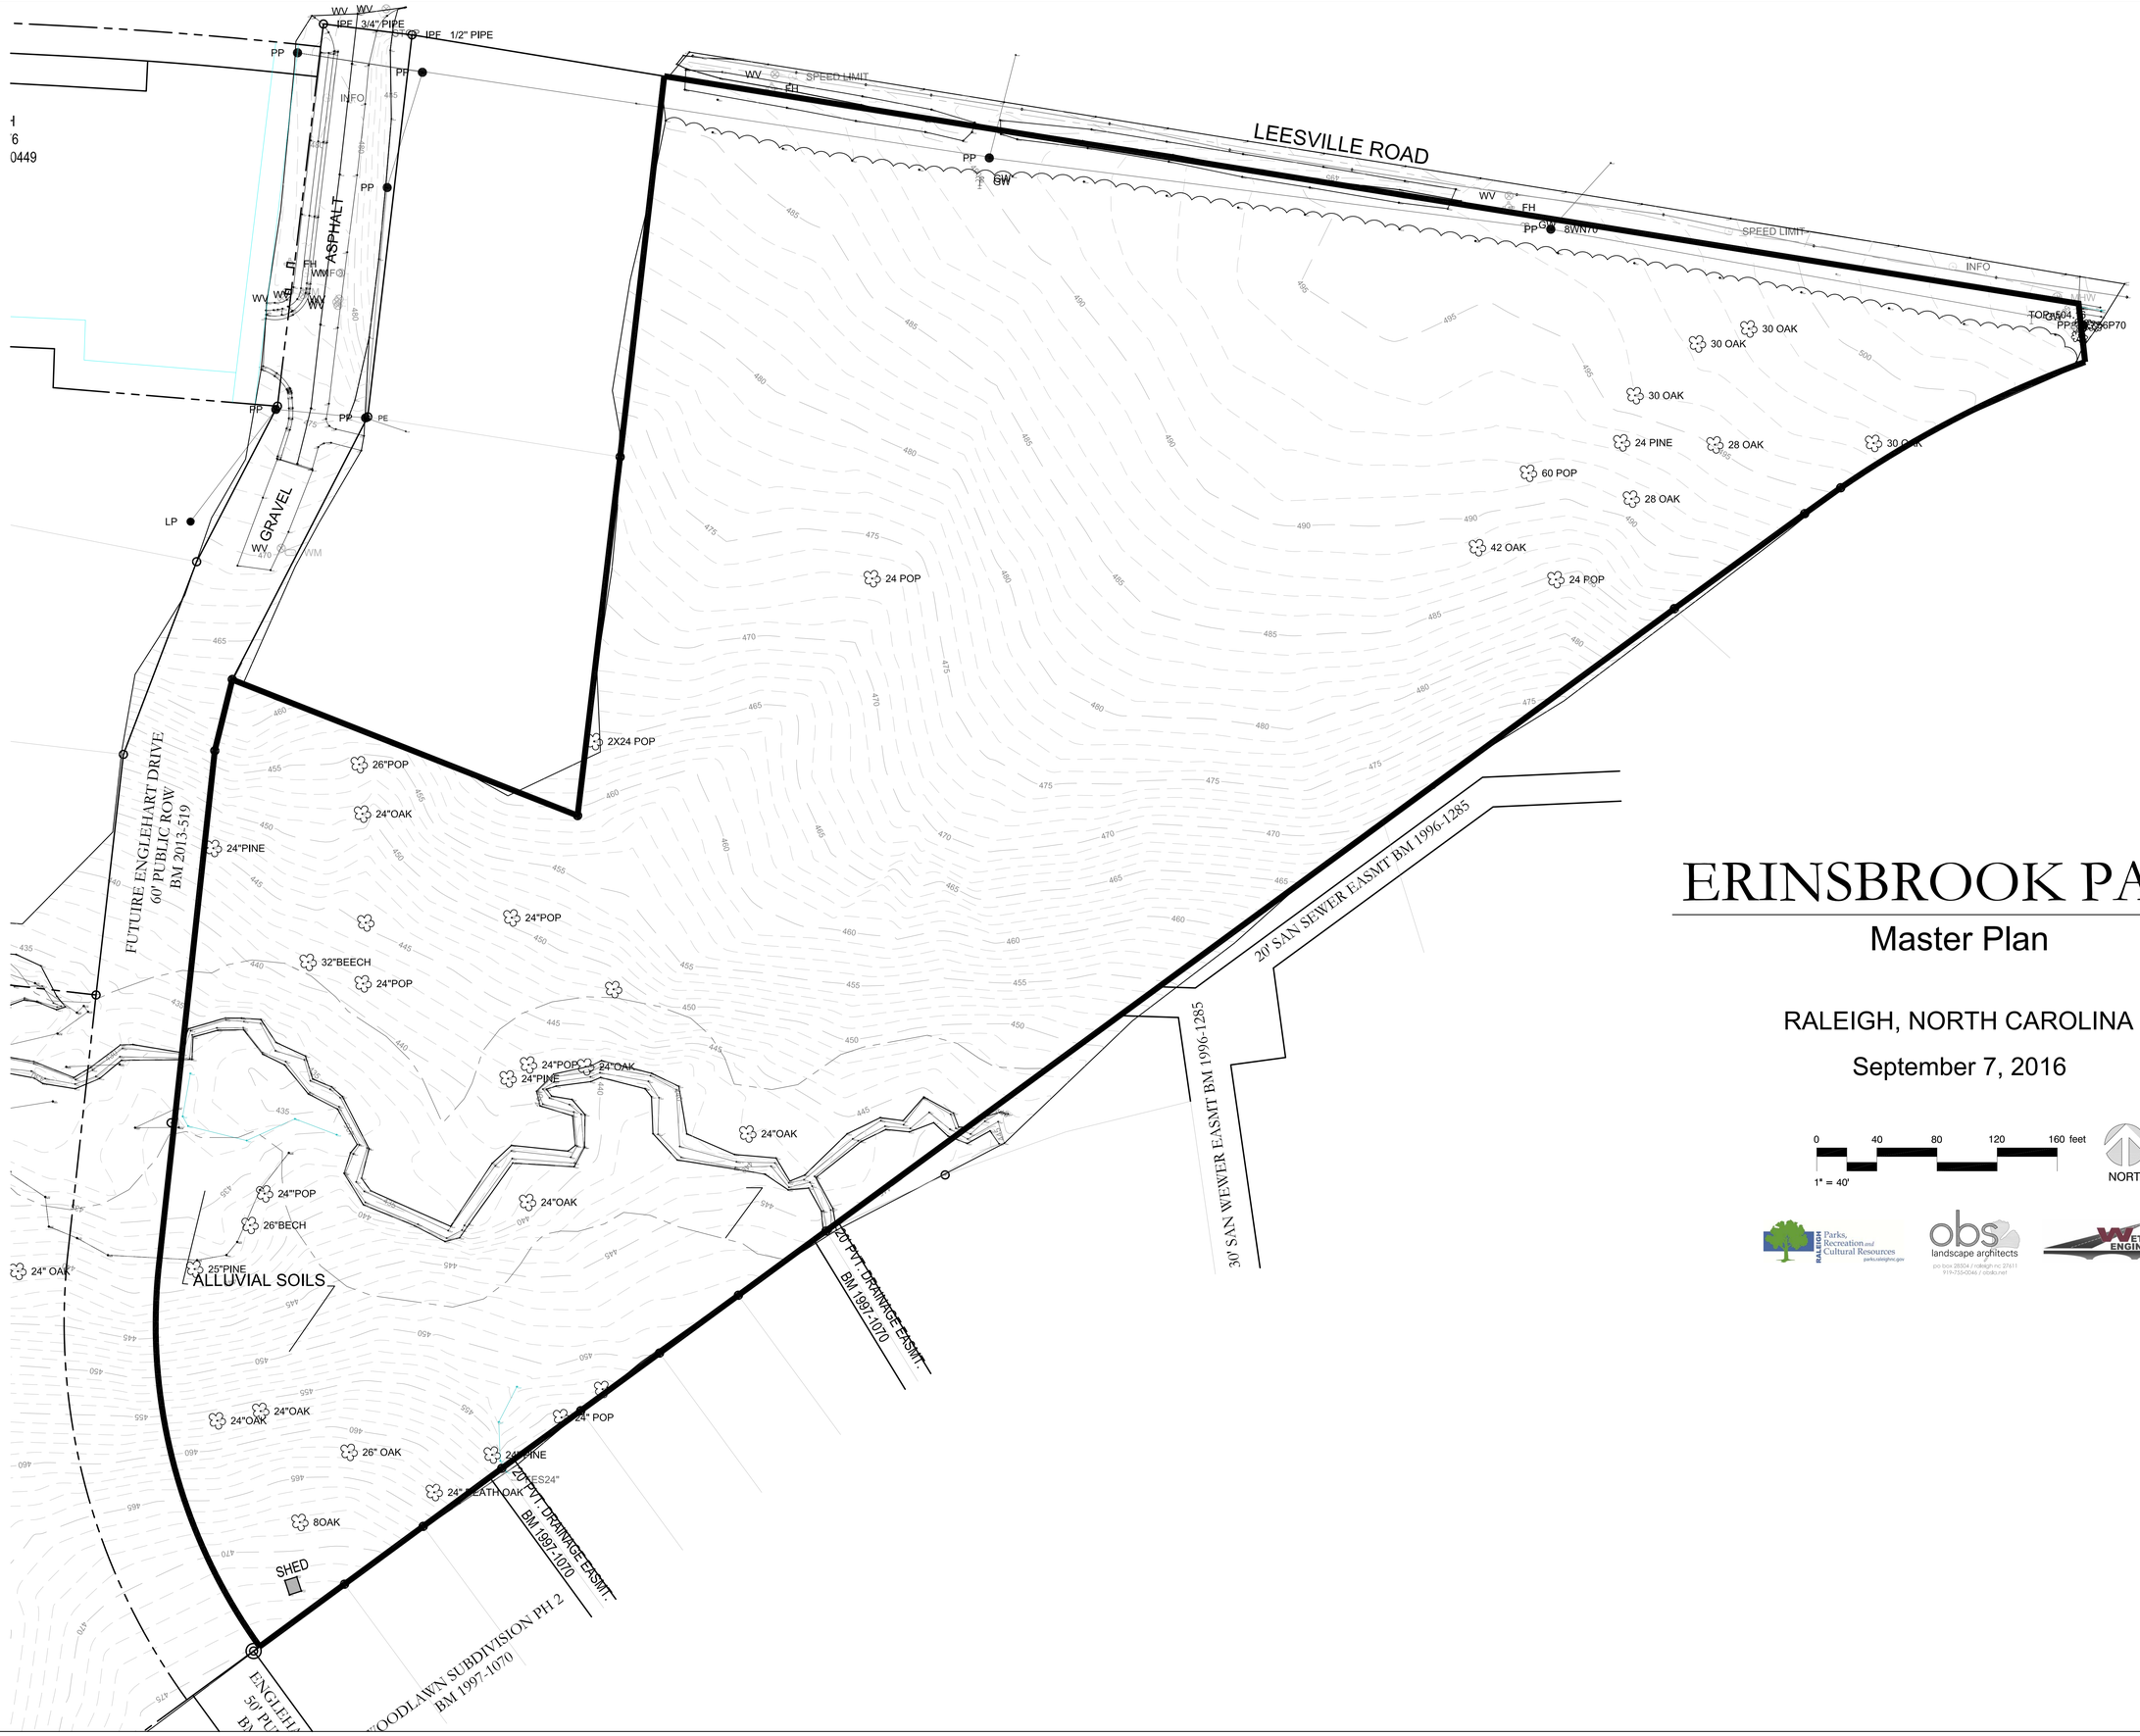


# ERINSBROOK PARK

## Master Plan

RALEIGH, NORTH CAROLINA

September 7, 2016

0 40 80 120 160 feet

1" = 40'

NORTH

Raleigh Parks, Recreation and Cultural Resources
parks.raleighnc.gov

obs landscape architects
po box 28304 / raleigh nc 27611
919-755-0046 / obslas.net

Wetherill Engineering