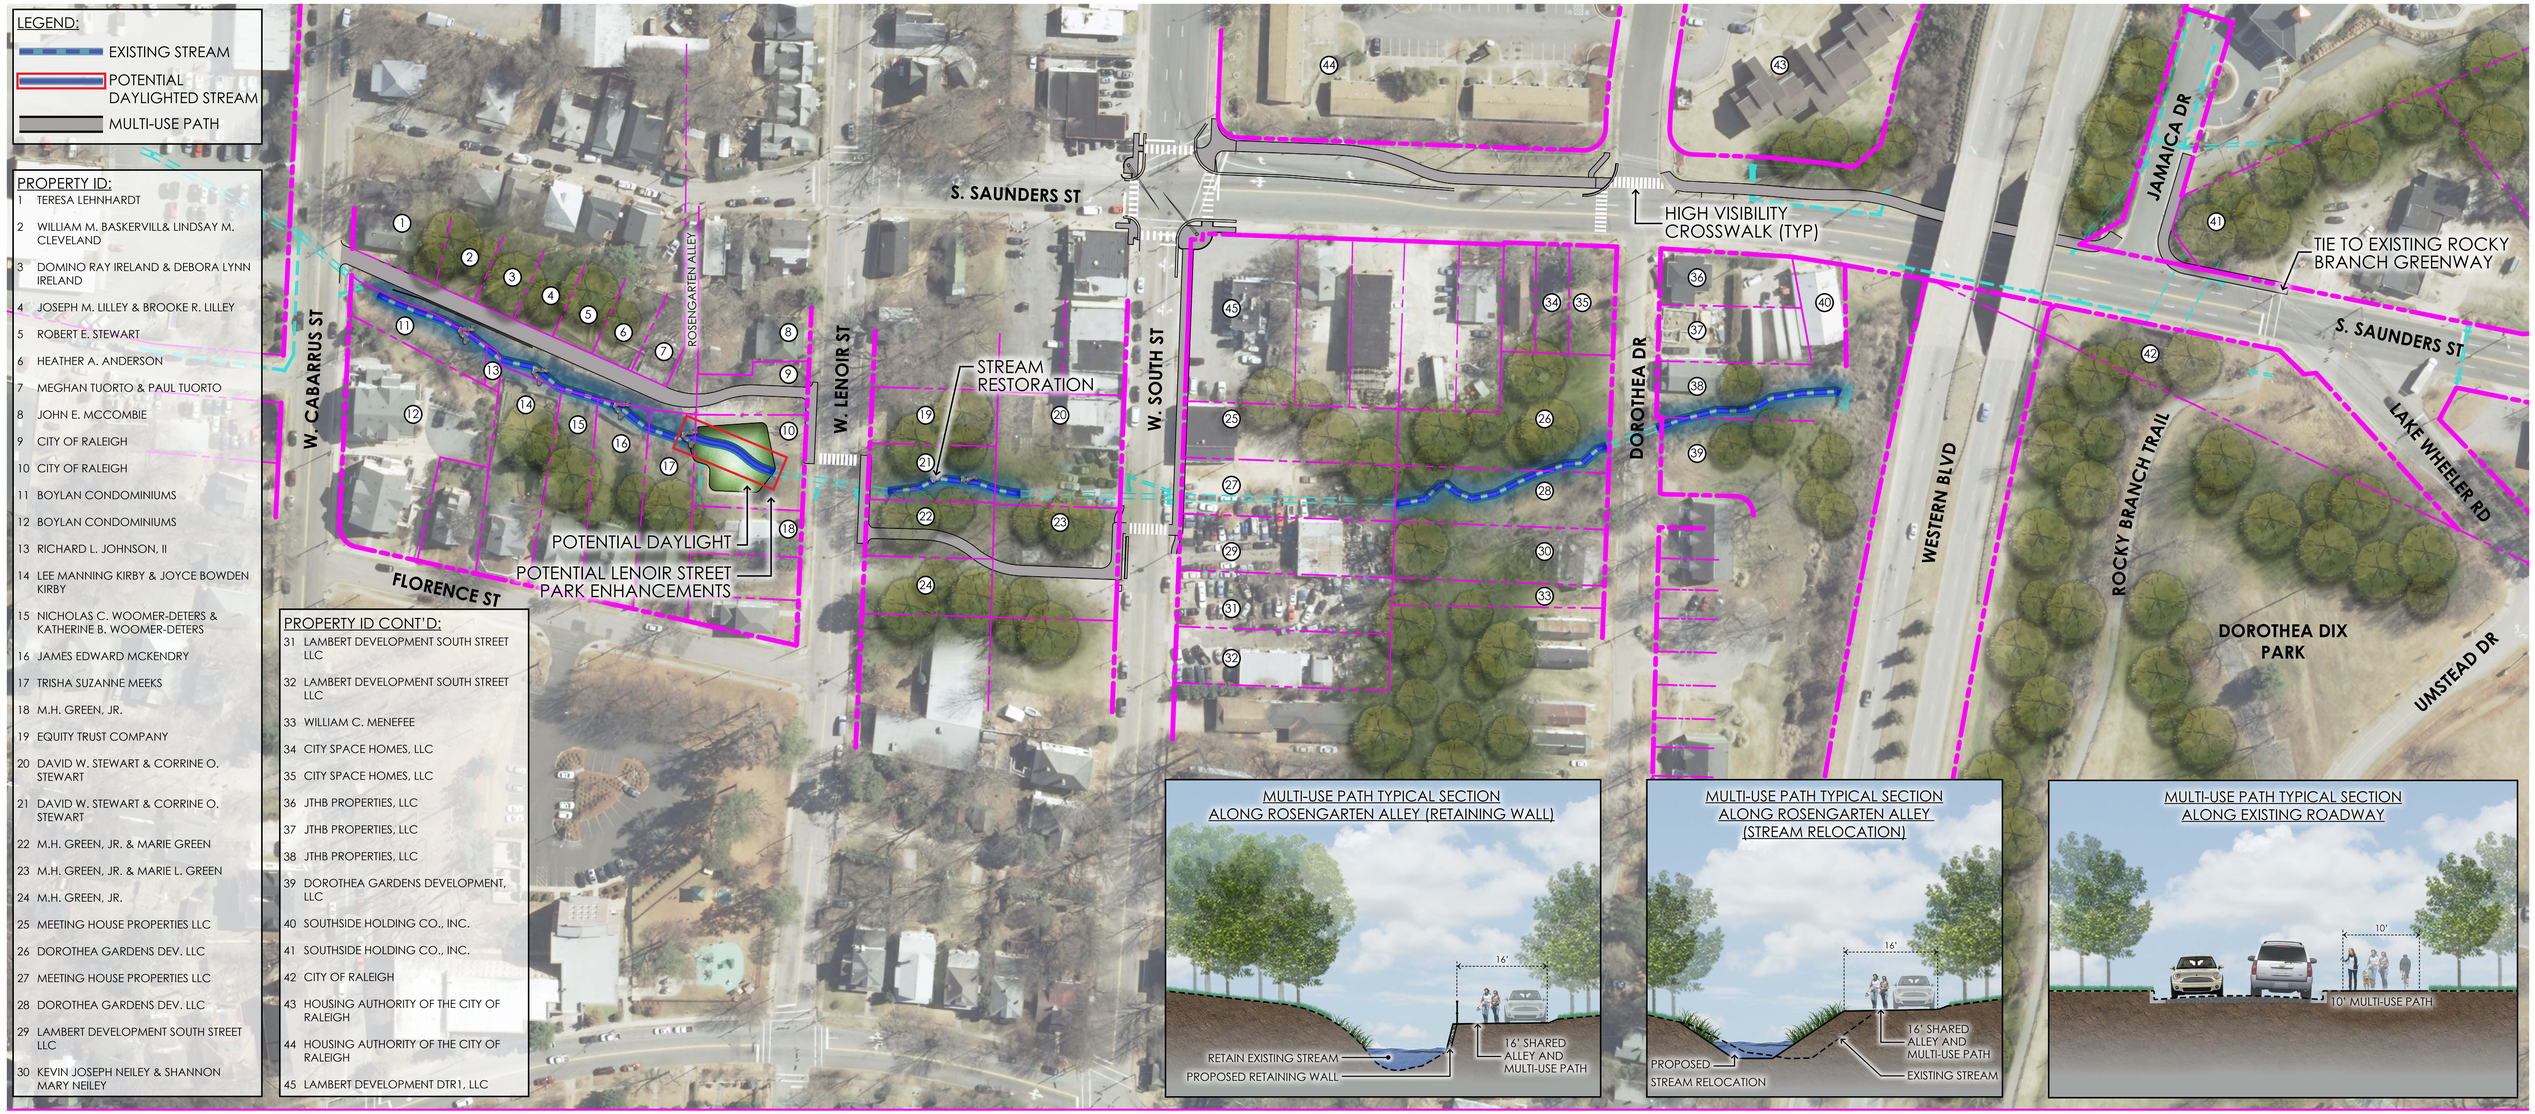

PRELIMINARY PLANS
DO NOT USE FOR CONSTRUCTION

ROSENGARTEN GREENWAY RENDERING

PUBLIC MEETING
MARCH 2016

N
0 25 50 100

Kimley»Horn