Section 3 : Premium Bicycle Plan

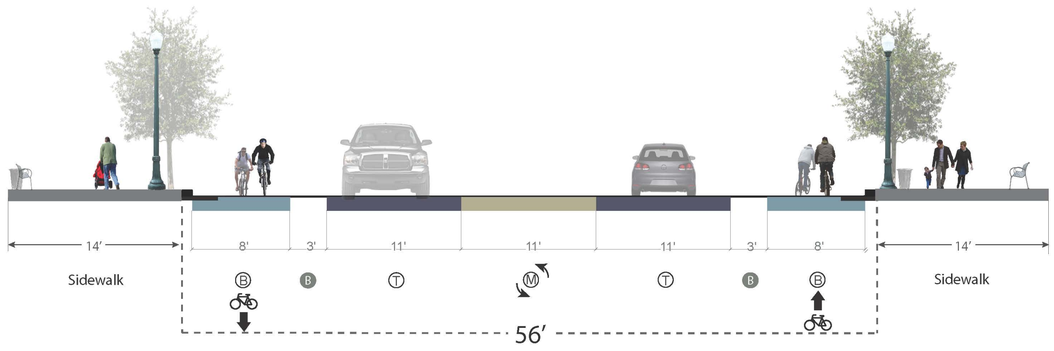

Ⓑ Bike Lane Ⓣ Travel Lane Ⓜ Median/Turning Lane Ⓑ Bike Lane Buffer

View North by Smallwood Drive

View North by Cameron Street

View North at Clark Ave.

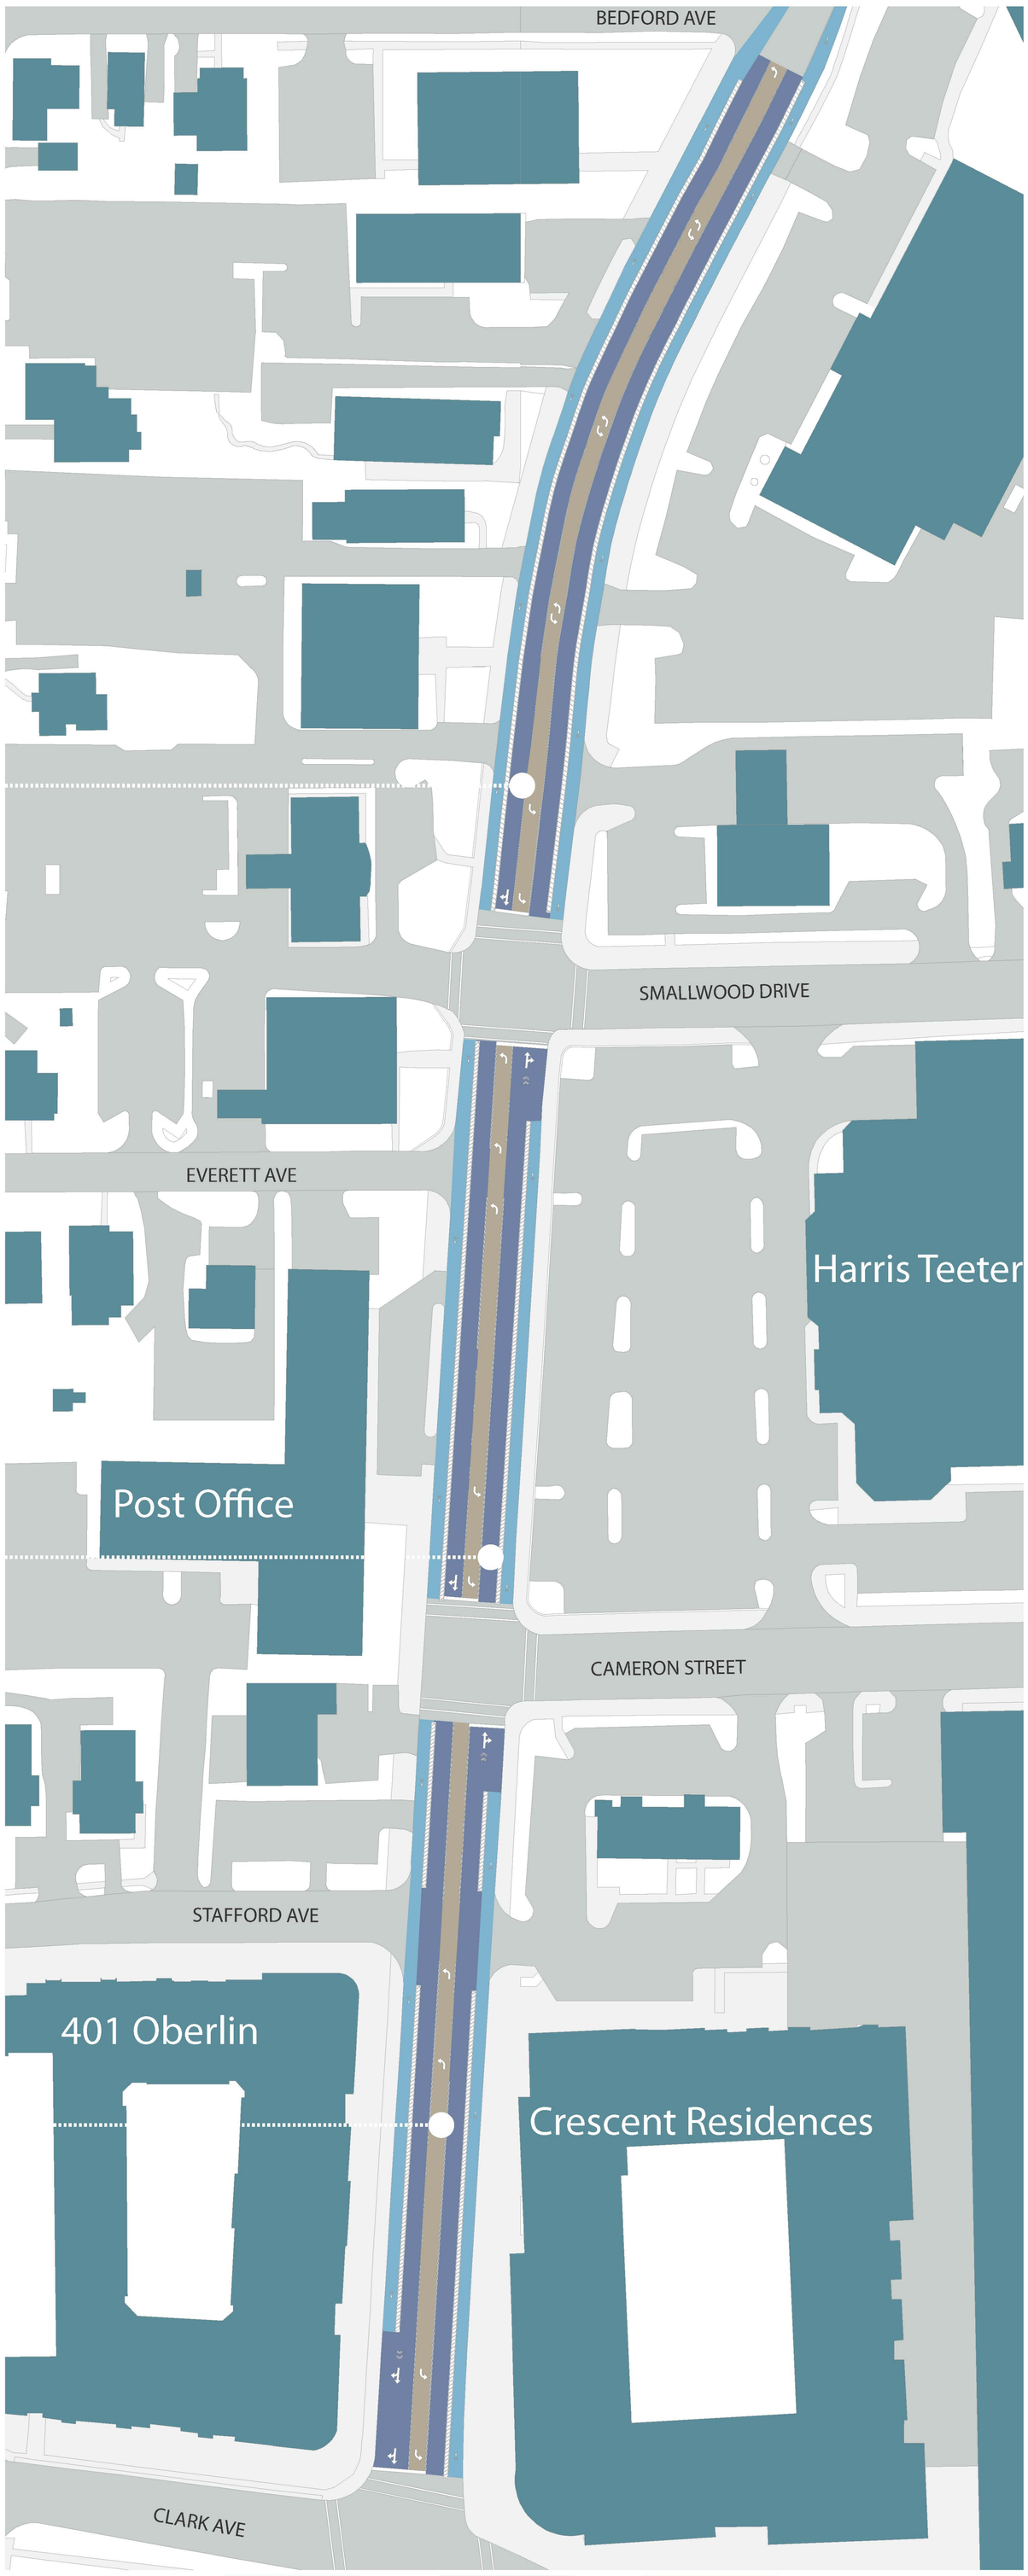

Oberlin Road Streetscape
Section 3- Premium Bike

Scale - 1" = 40' 06/13/13

0 40 80 160 240 Feet

CITY OF RALEIGH DEPARTMENT OF City Planning

RALEIGH URBAN DESIGN CENTER
An Office of Planning and Development