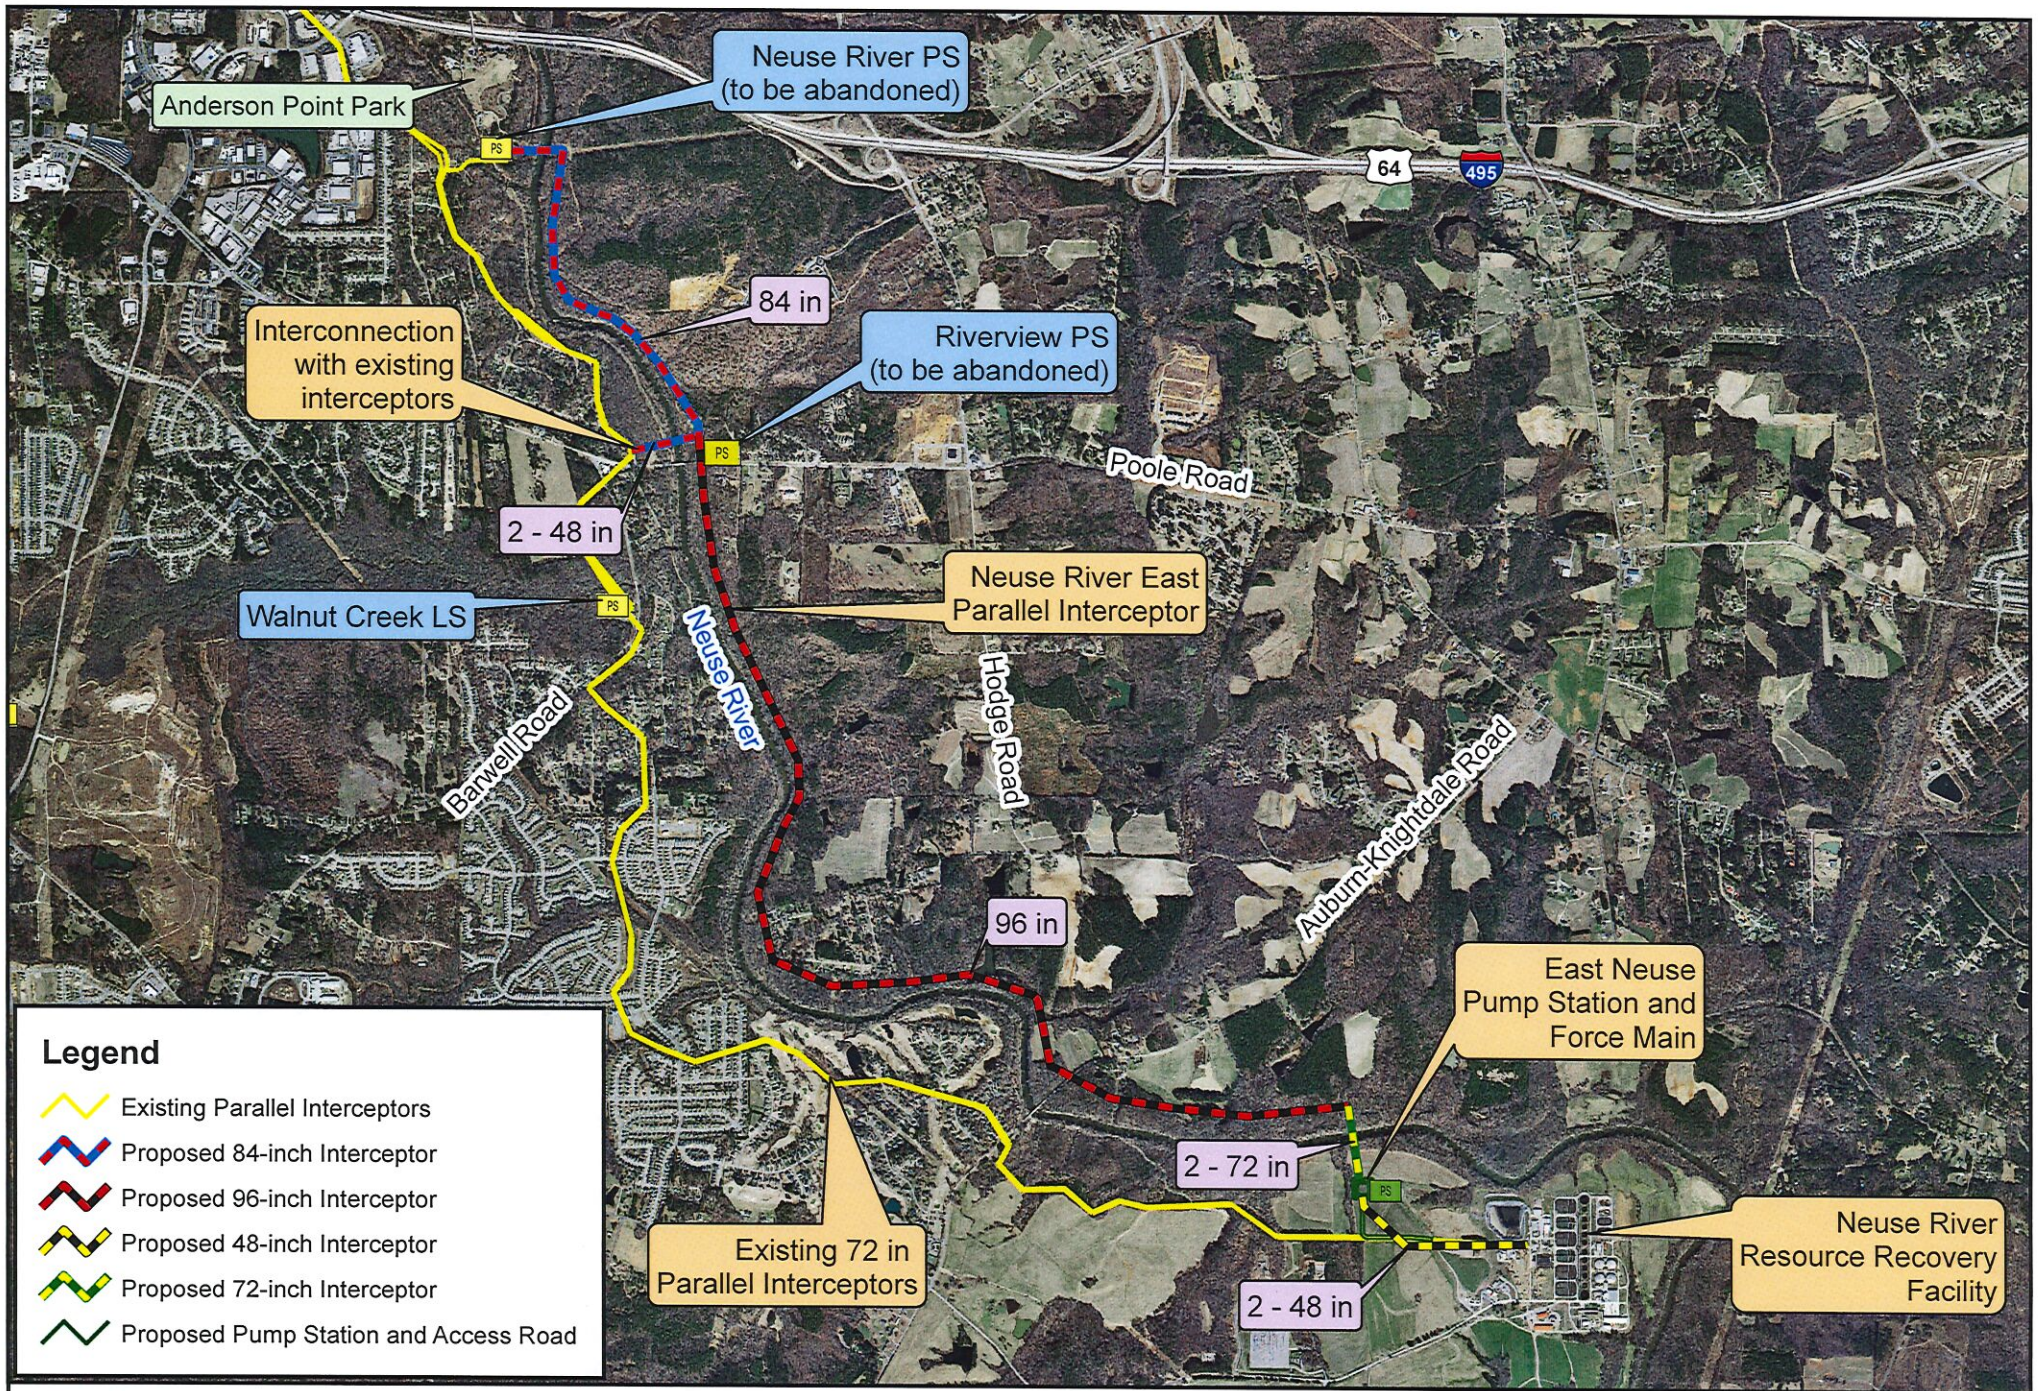

Hazen

0 1,500 3,000 Feet

1 inch = 3,000 feet

N W E S

SEGMENT A, ALTERNATIVE 2

EAST NEUSE REGIONAL PUMP STATION AND CONVEYANCE IMPROVEMENT
CITY OF RALEIGH, WAKE COUNTY, NORTH CAROLINA